


 New carpet tiles


 New vinyl planks

B	:: Proposed & Demo
001	scale: 1:100


C :: Floor Plan
001 scale: <Scale>

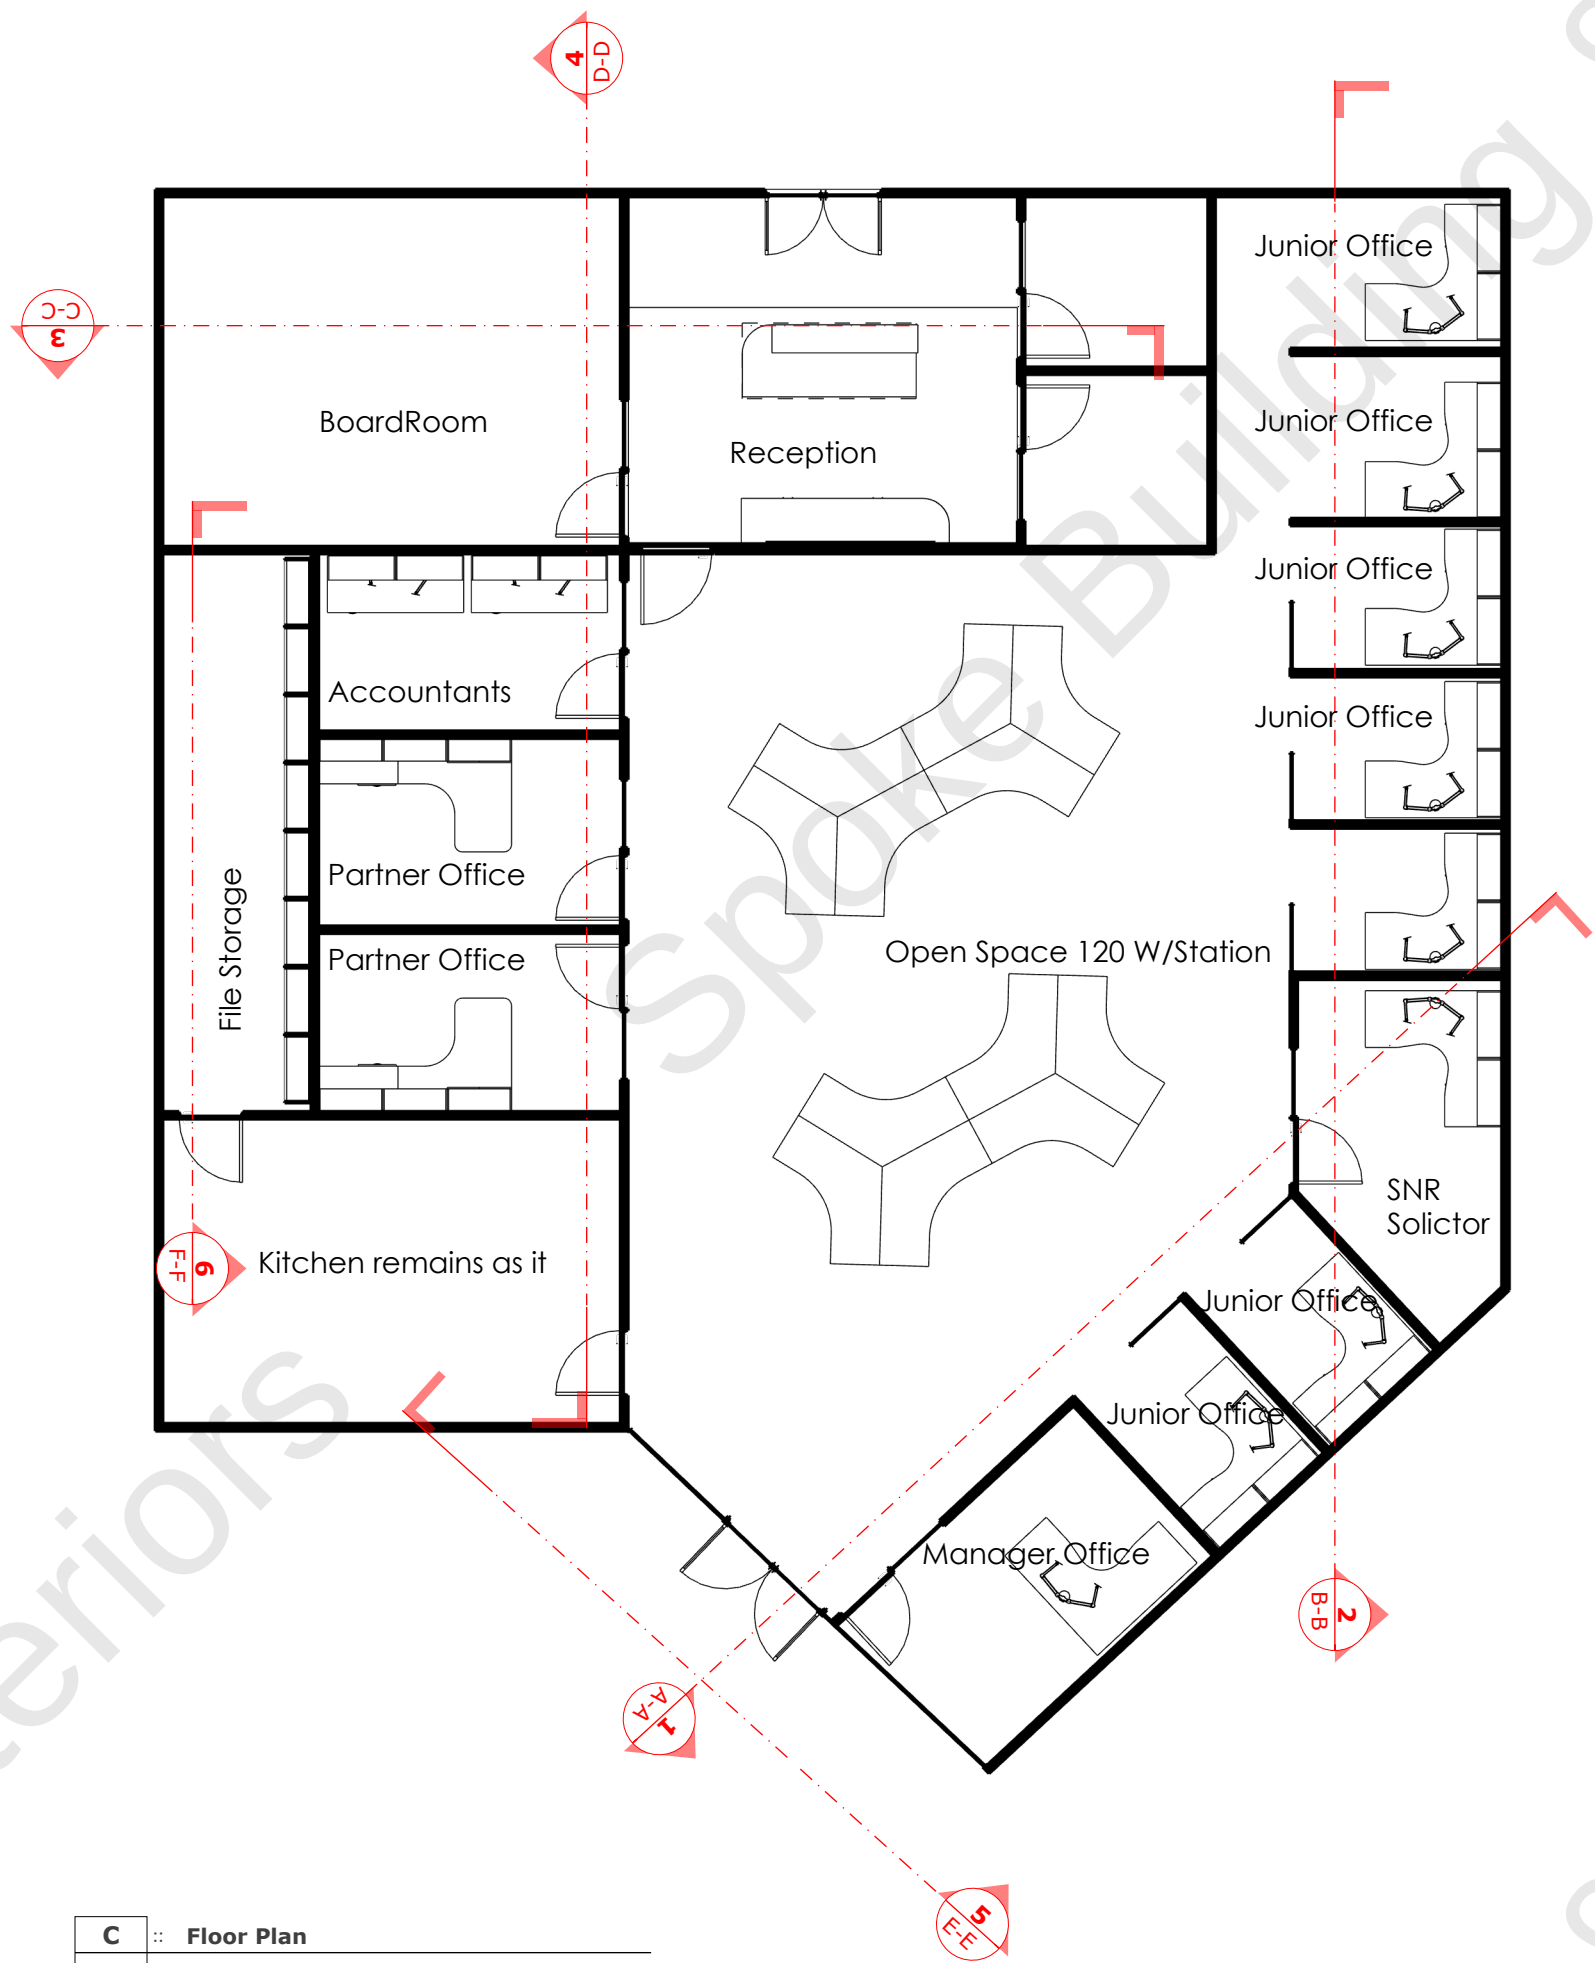


C :: Floor Plan
001 scale: <Scale>

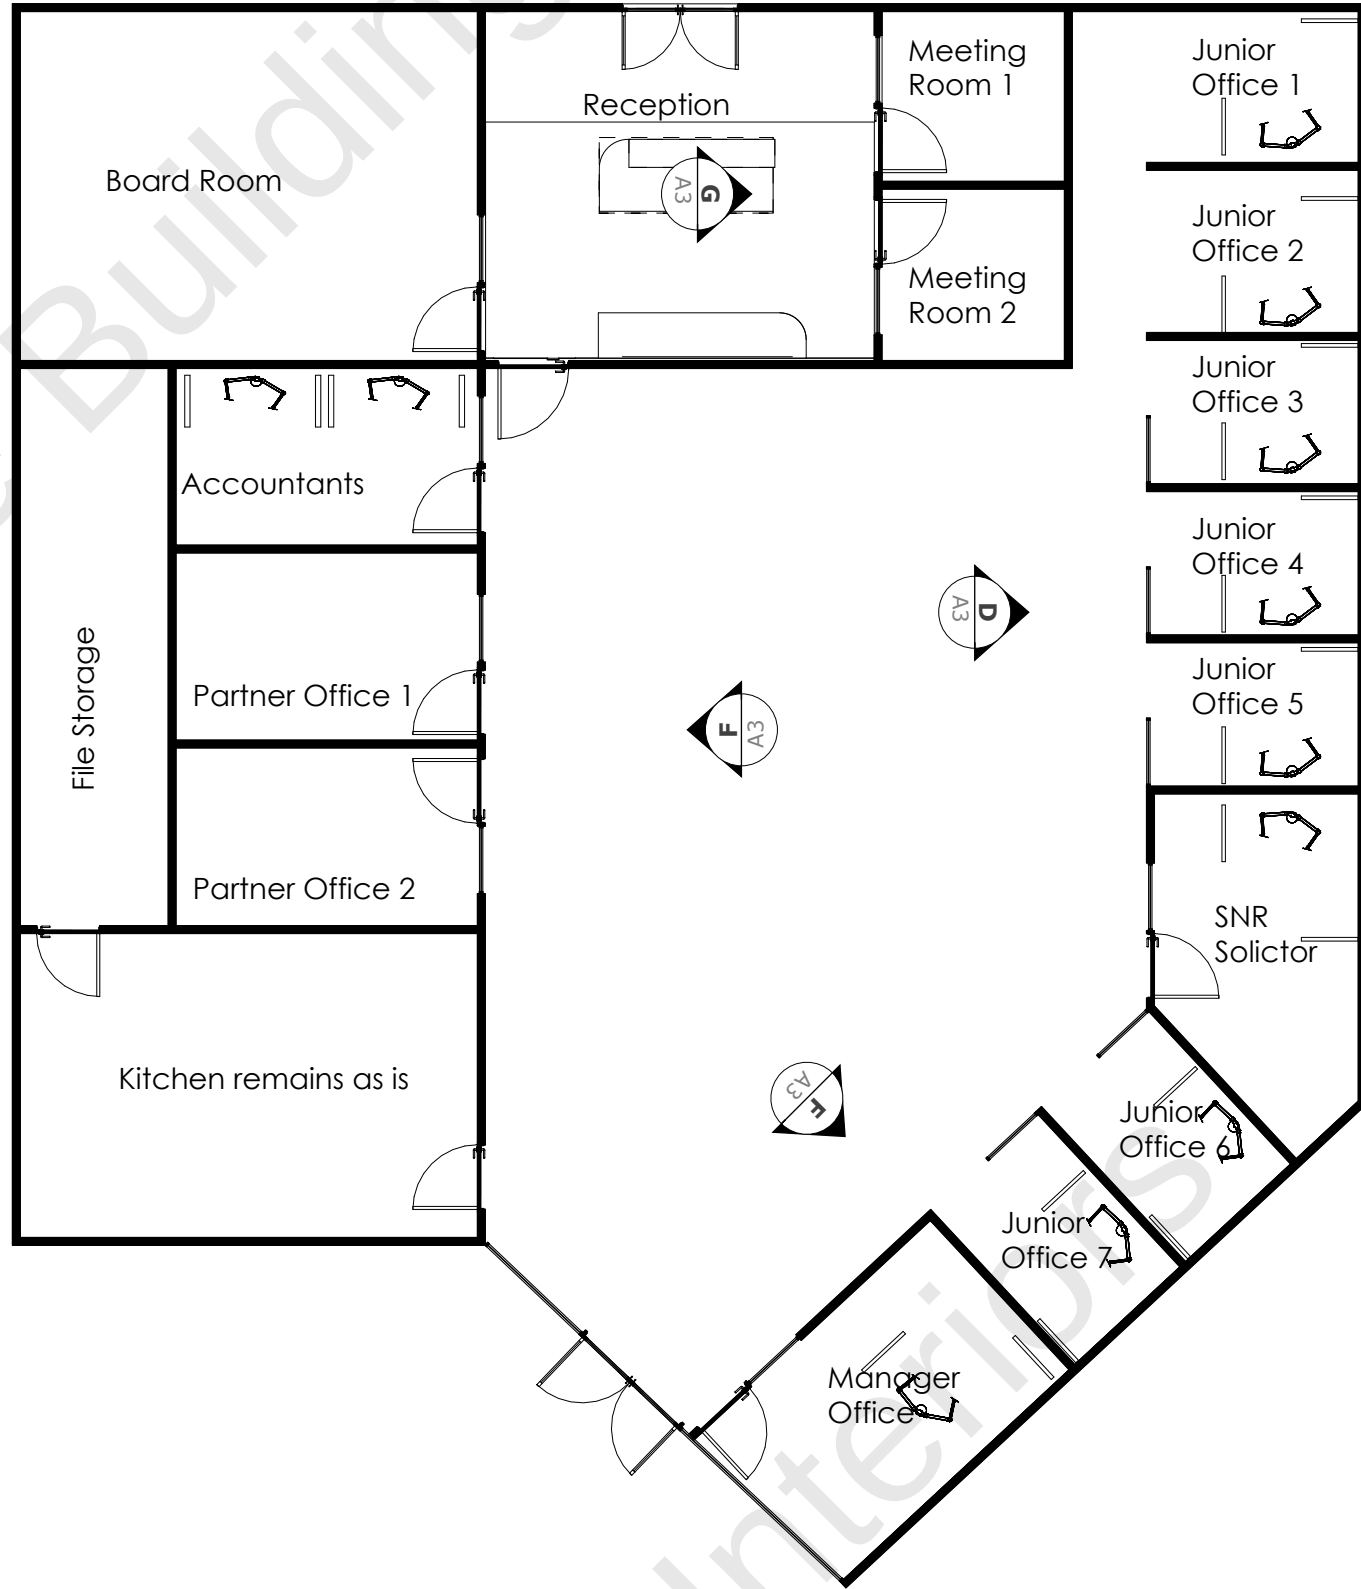


I :: Typical Junior office Glass
001 scale: <Scale>

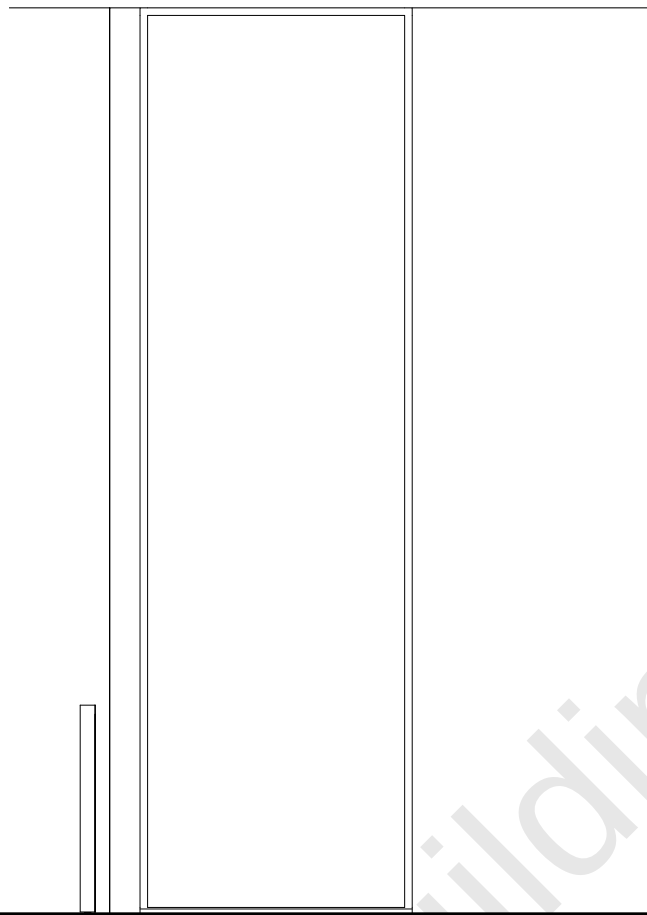


H :: Typical Sidelight and Door- Opening size
001 scale: <Scale>

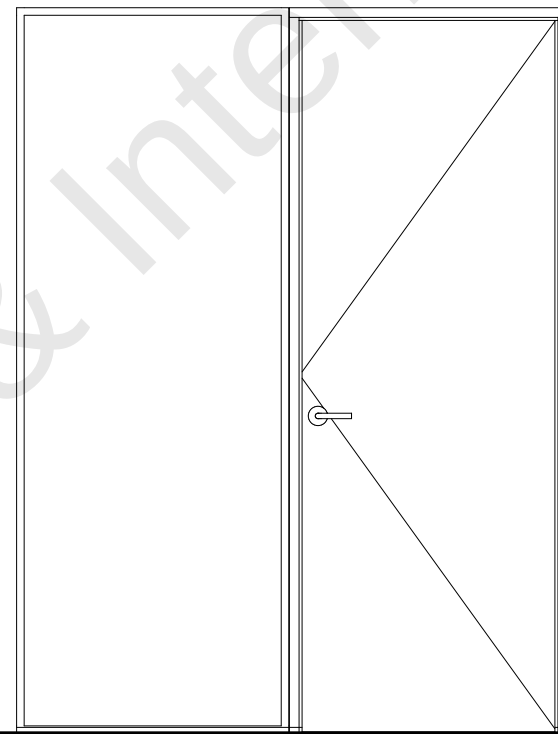


D :: Junior Office Fronts
001 scale: <Scale>

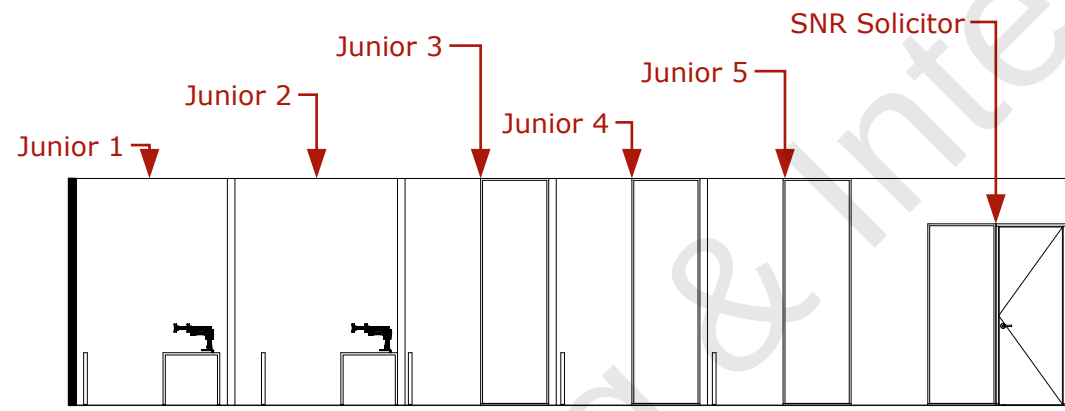


E :: Managers Office Front
001 scale: <Scale>

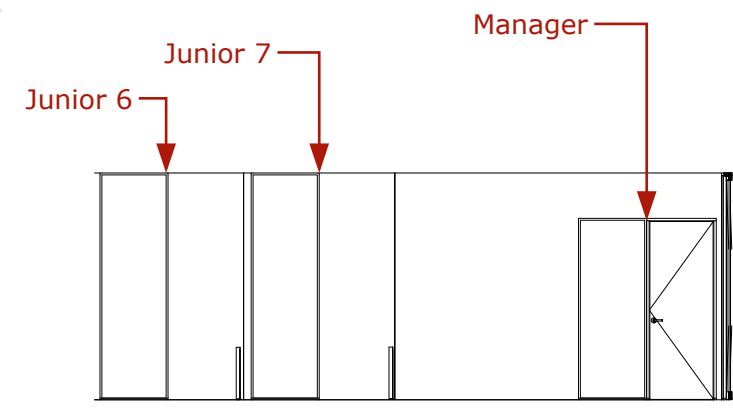


F :: Partners Office Front
001 scale: <Scale>

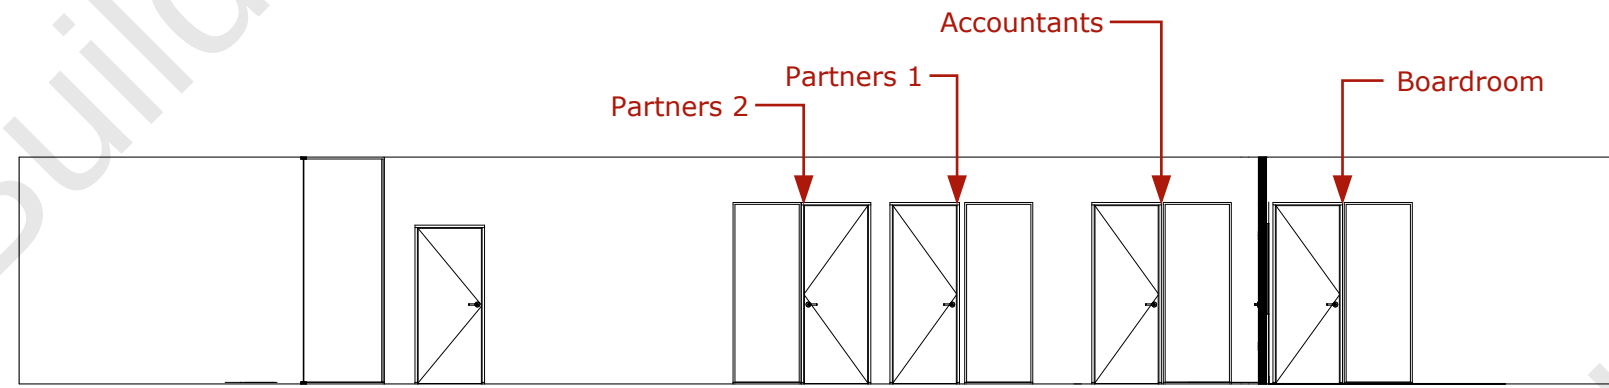


G :: Meeting Rooms Front
001 scale: <Scale>

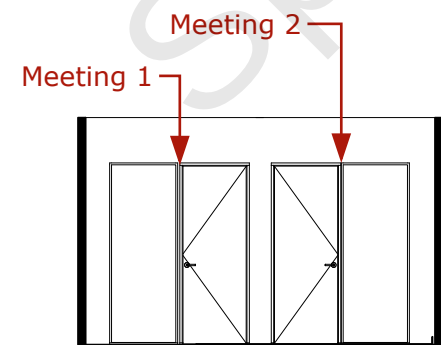

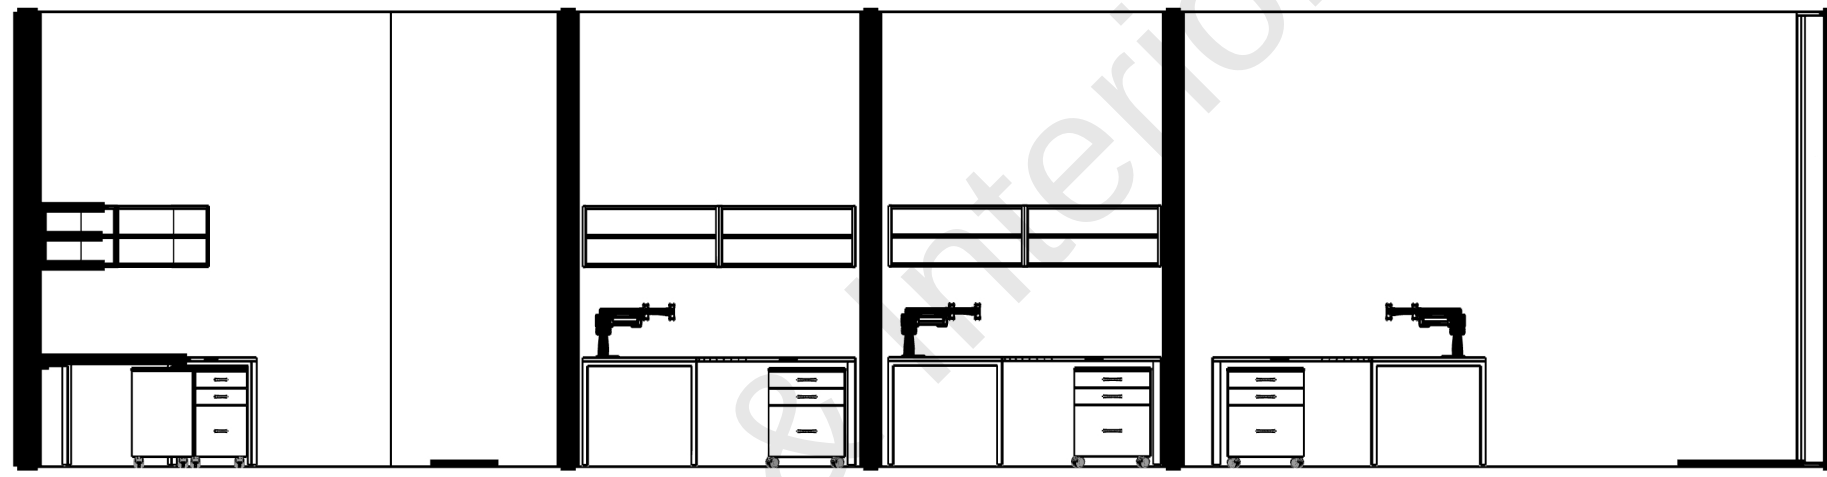


SECTION A-A
scale: <Scale>

A-A
01

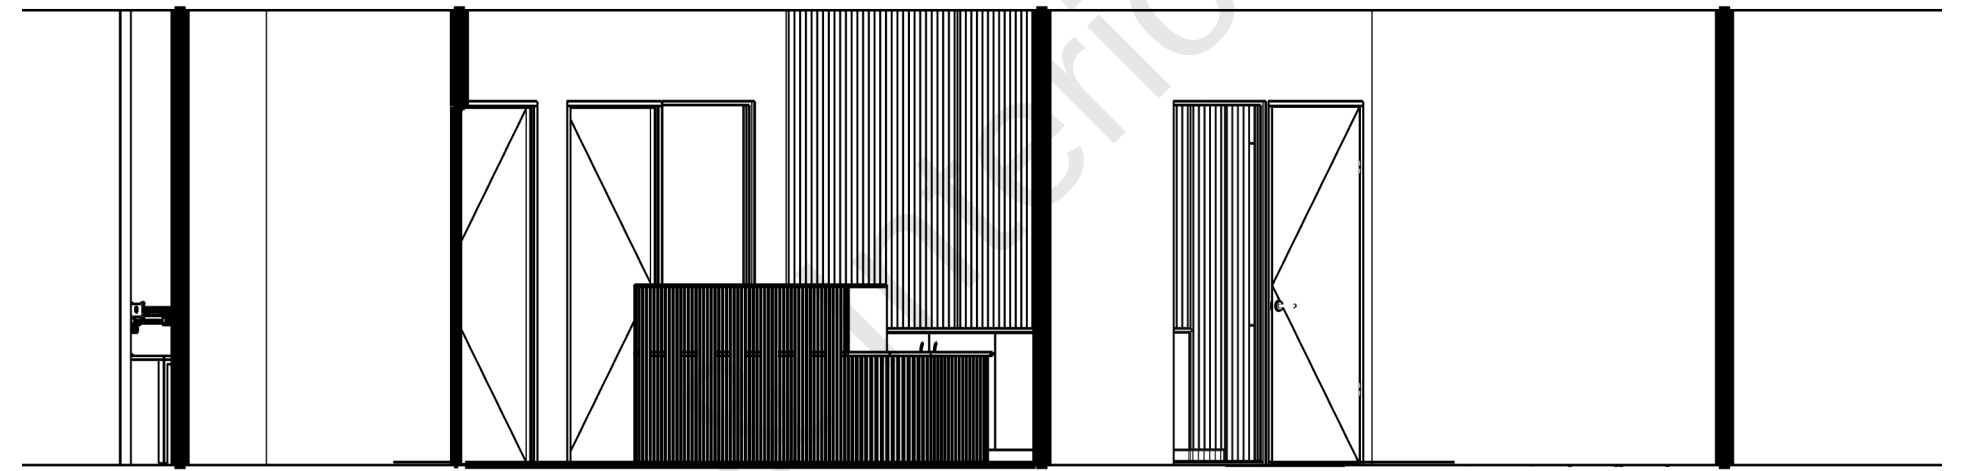


Section C-C
scale: <Scale>

C-C
03

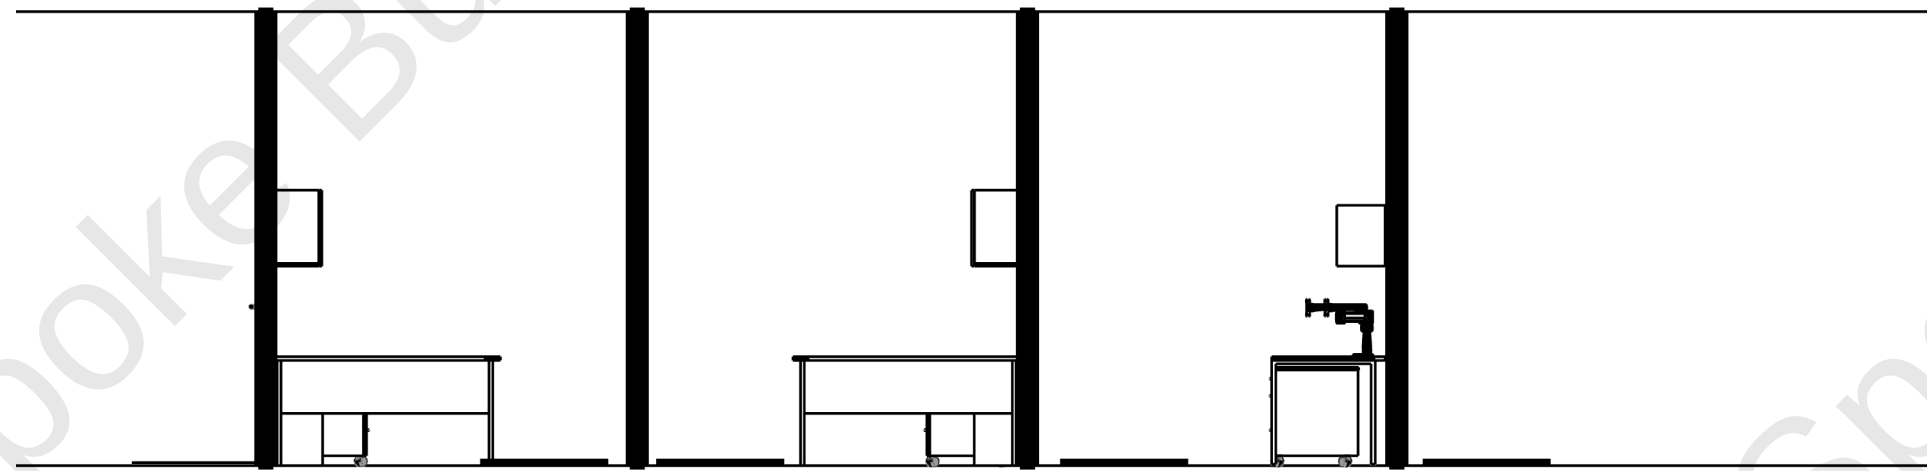


Section D-D
scale: <Scale>

D-D
04

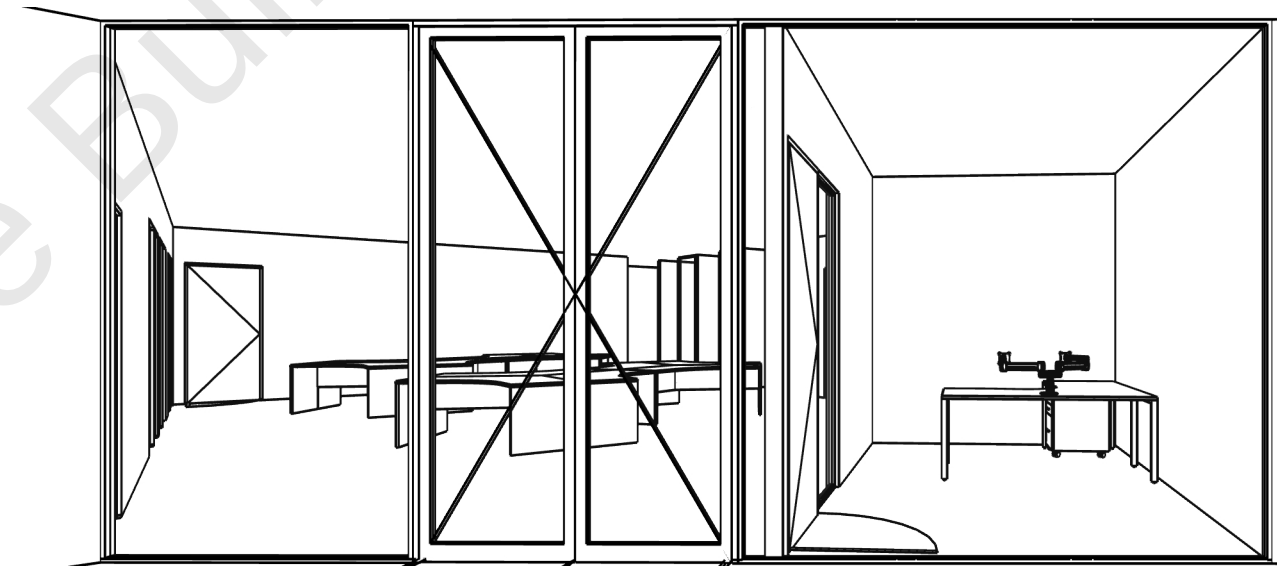


SECTION E-E
scale: Not to Scale

E-E
05

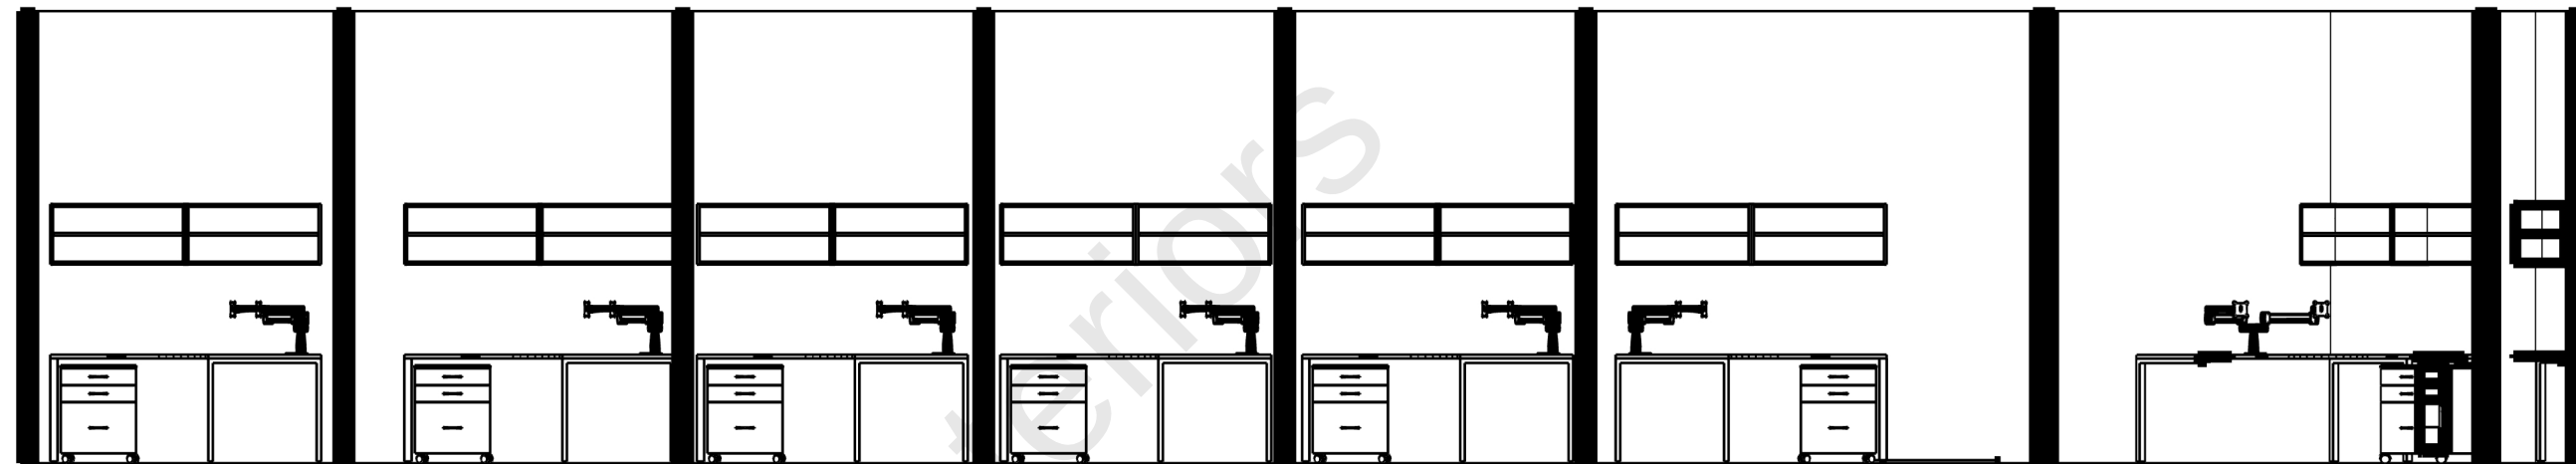


SECTION B-B
scale: <Scale>

B-B
2

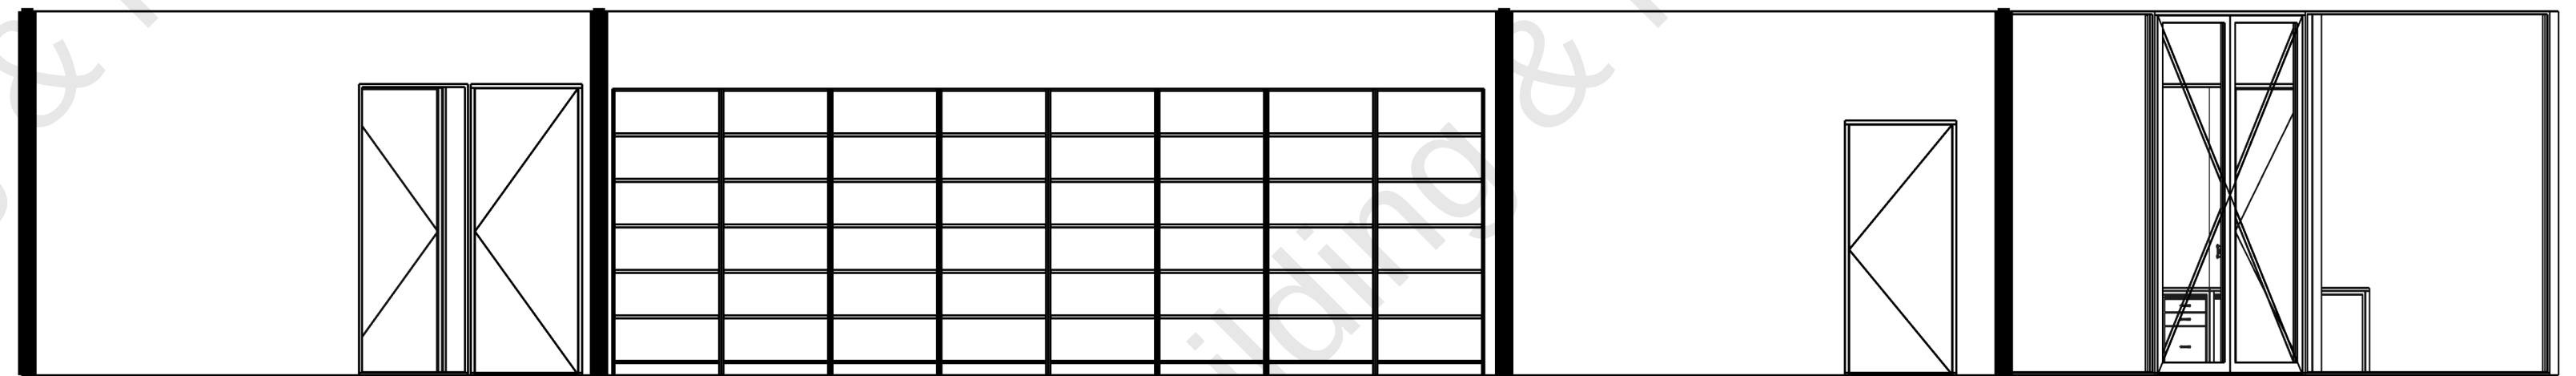


SECTION F-F
scale: <Scale>


F-F
2

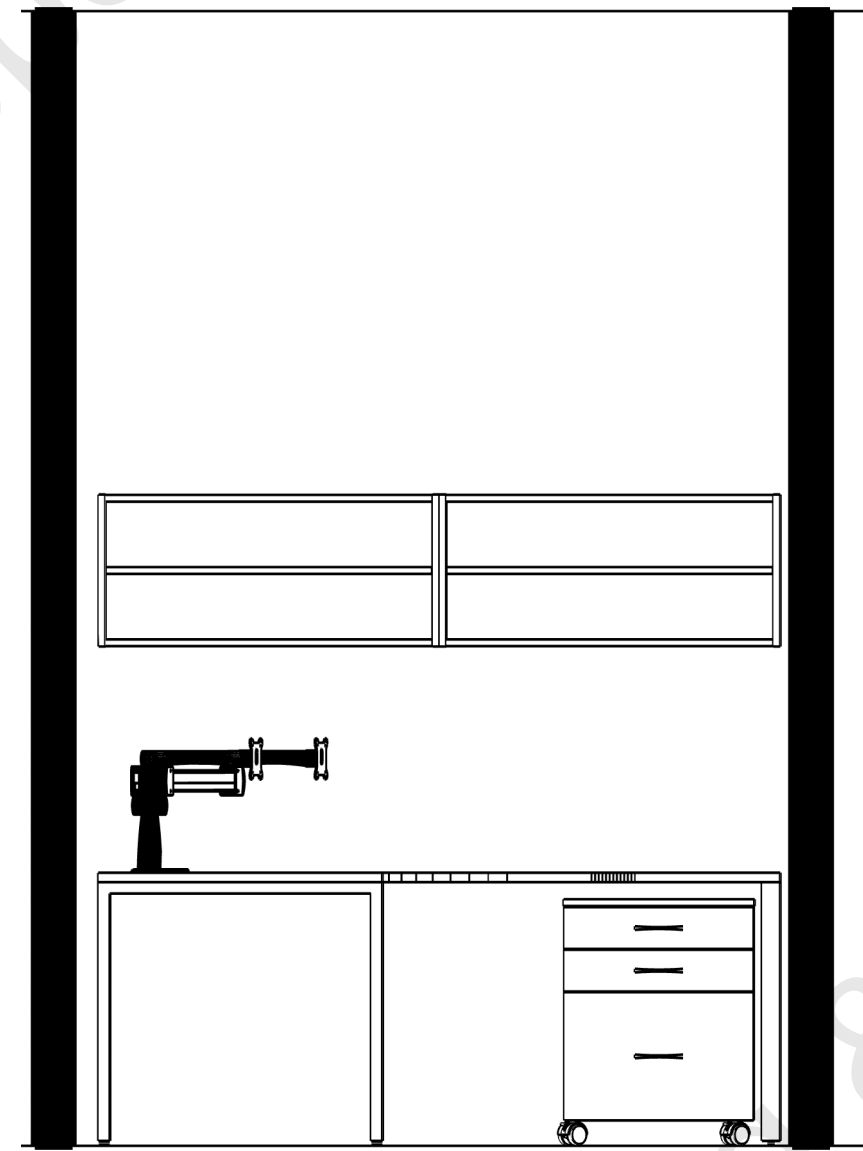




A Junior Office
001 scale: <Scale>


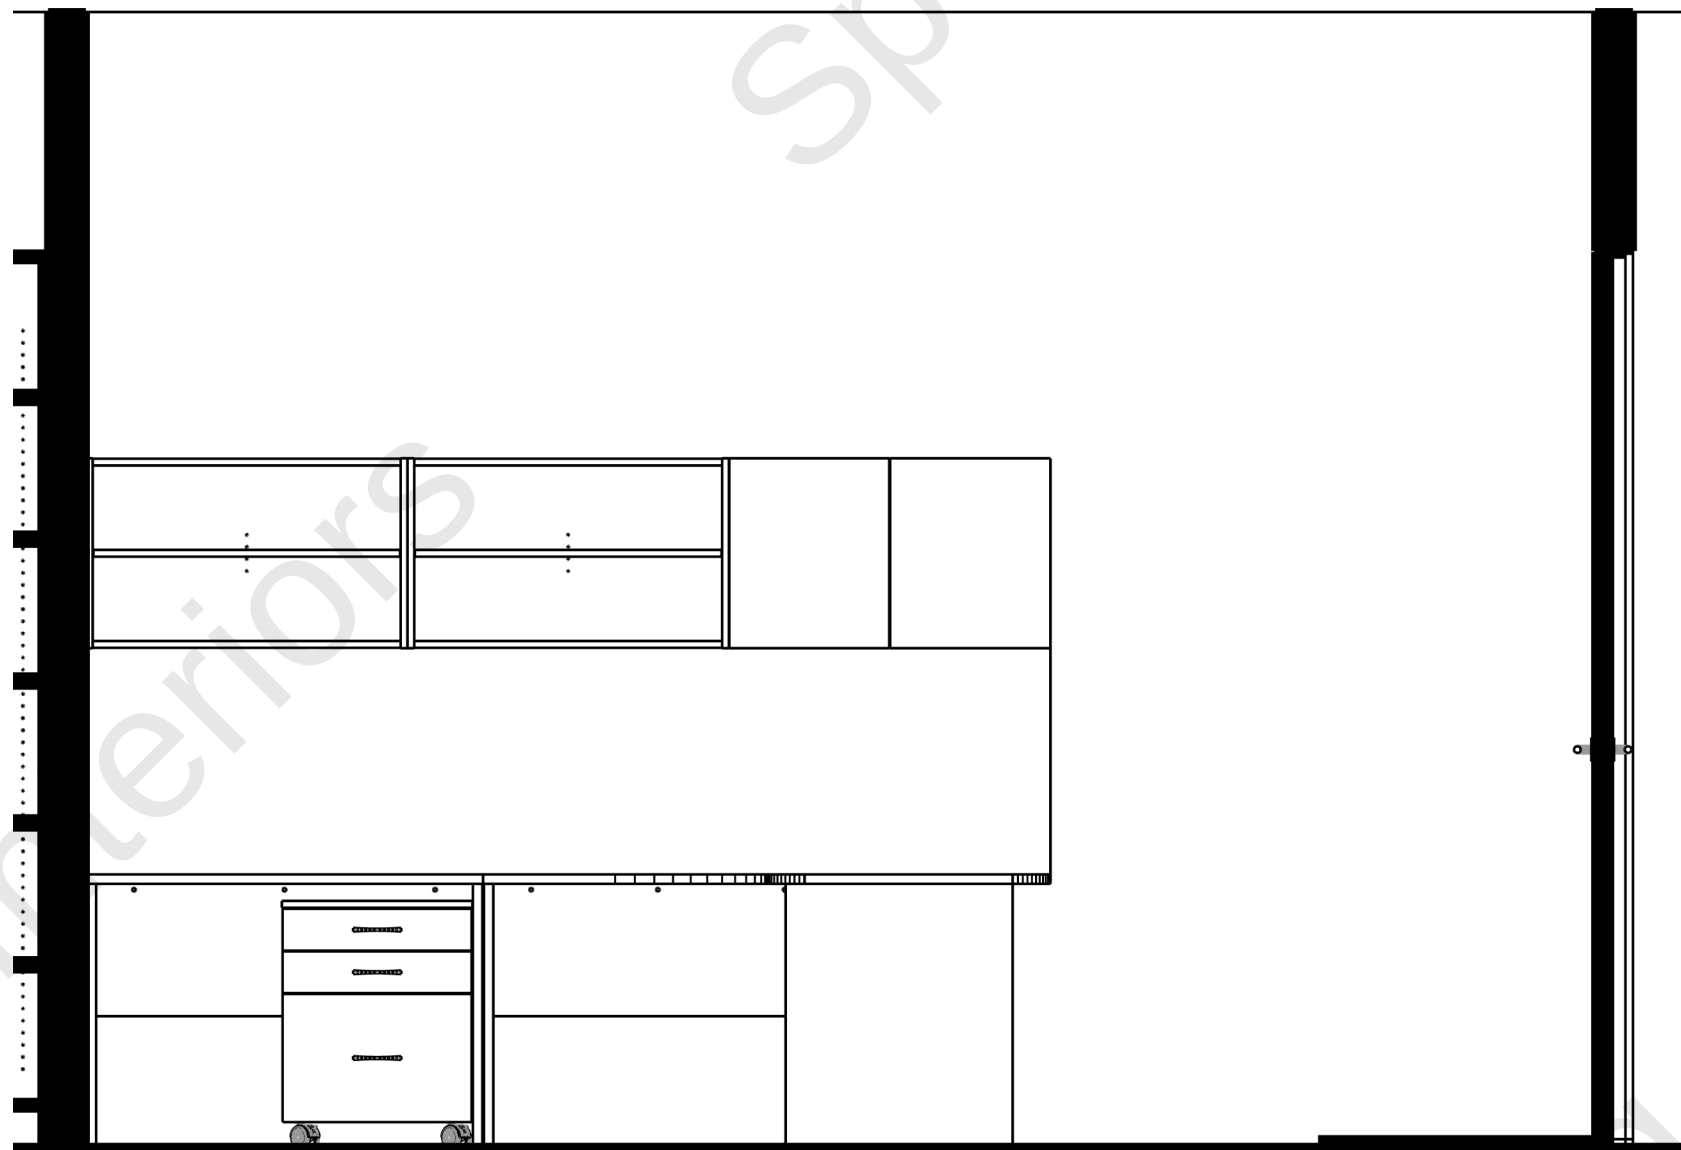


B Partner Office
001 scale: <Scale>


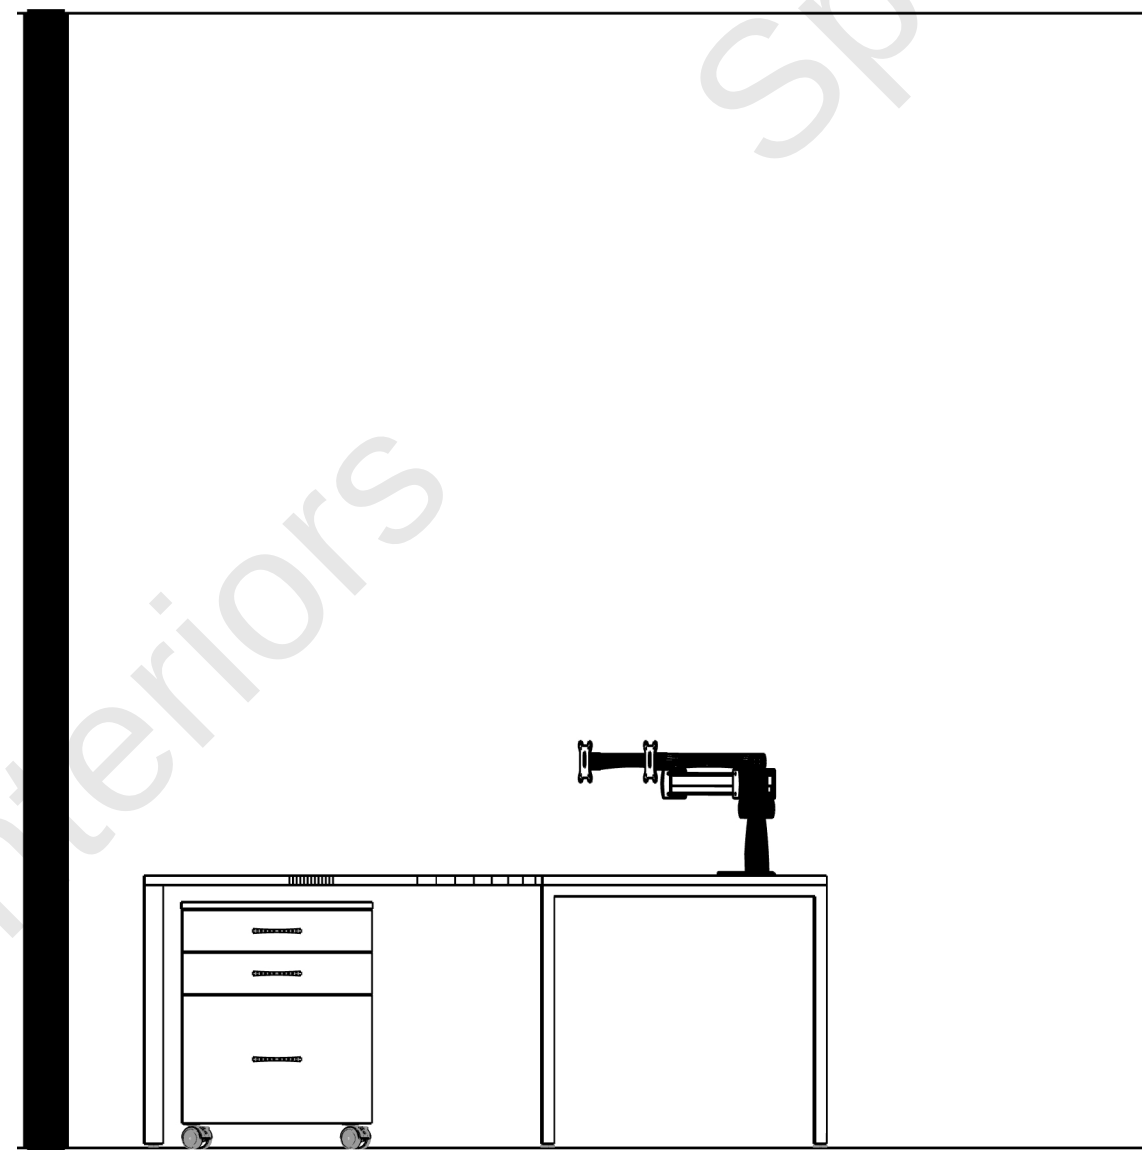


C Manager
001 scale: <Scale>

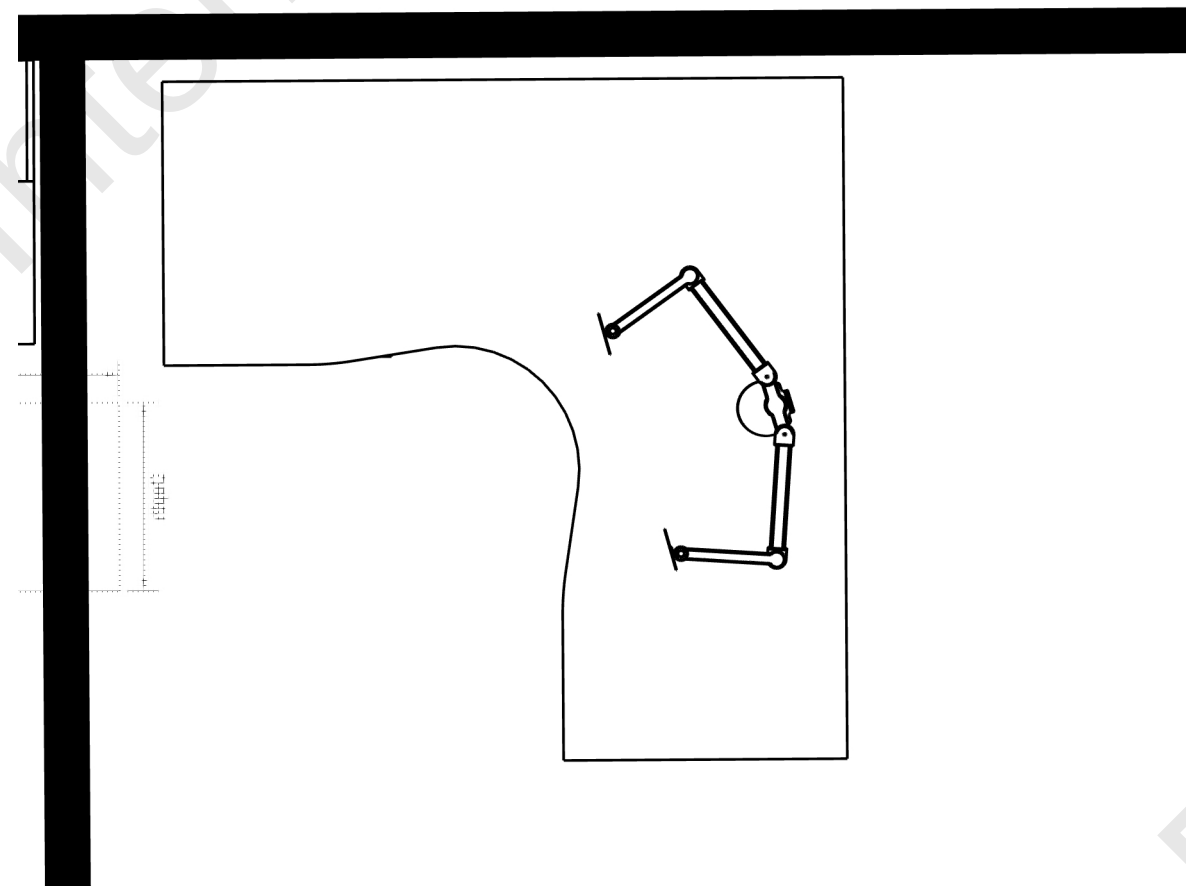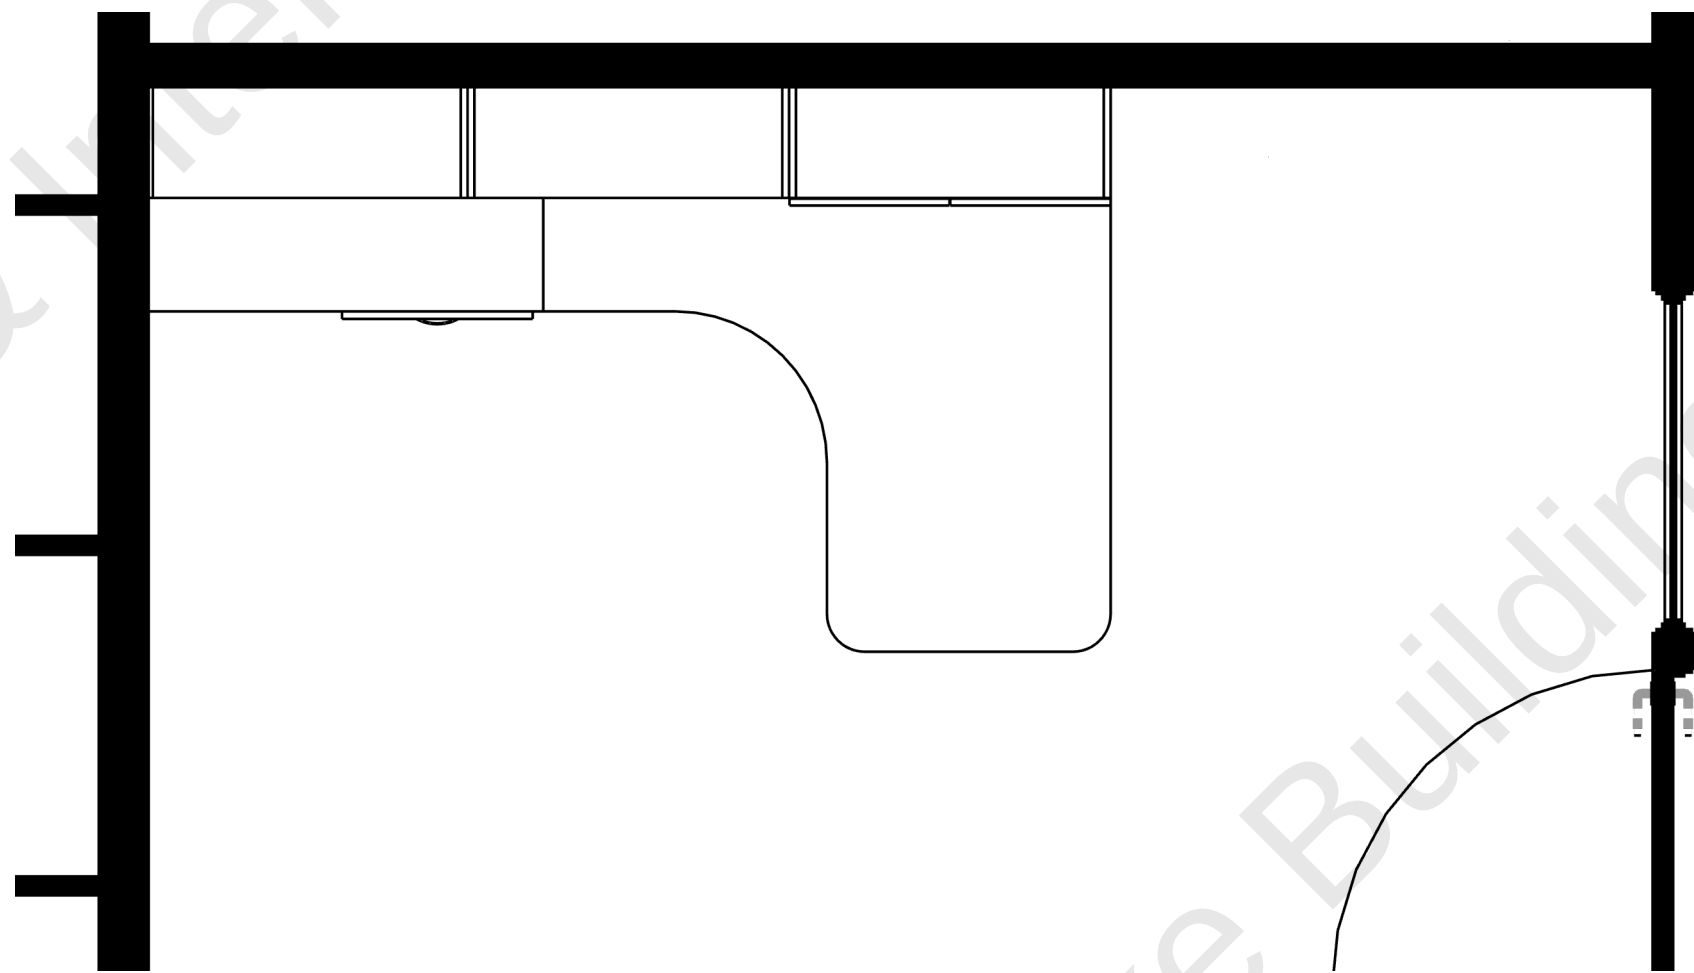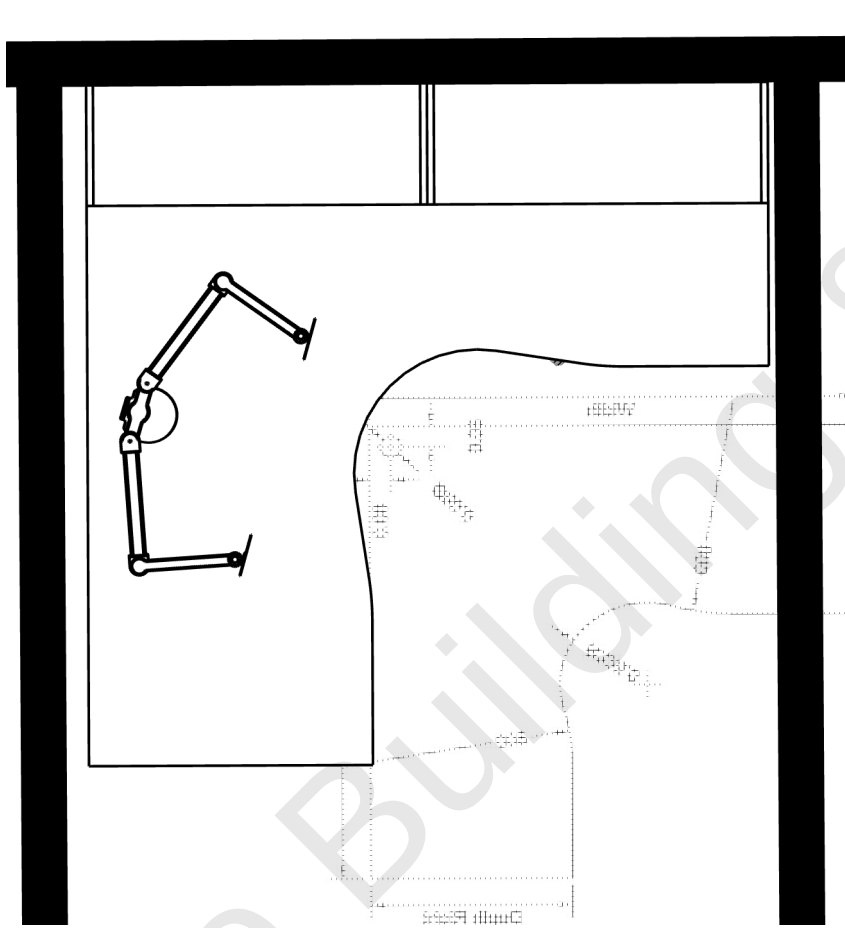


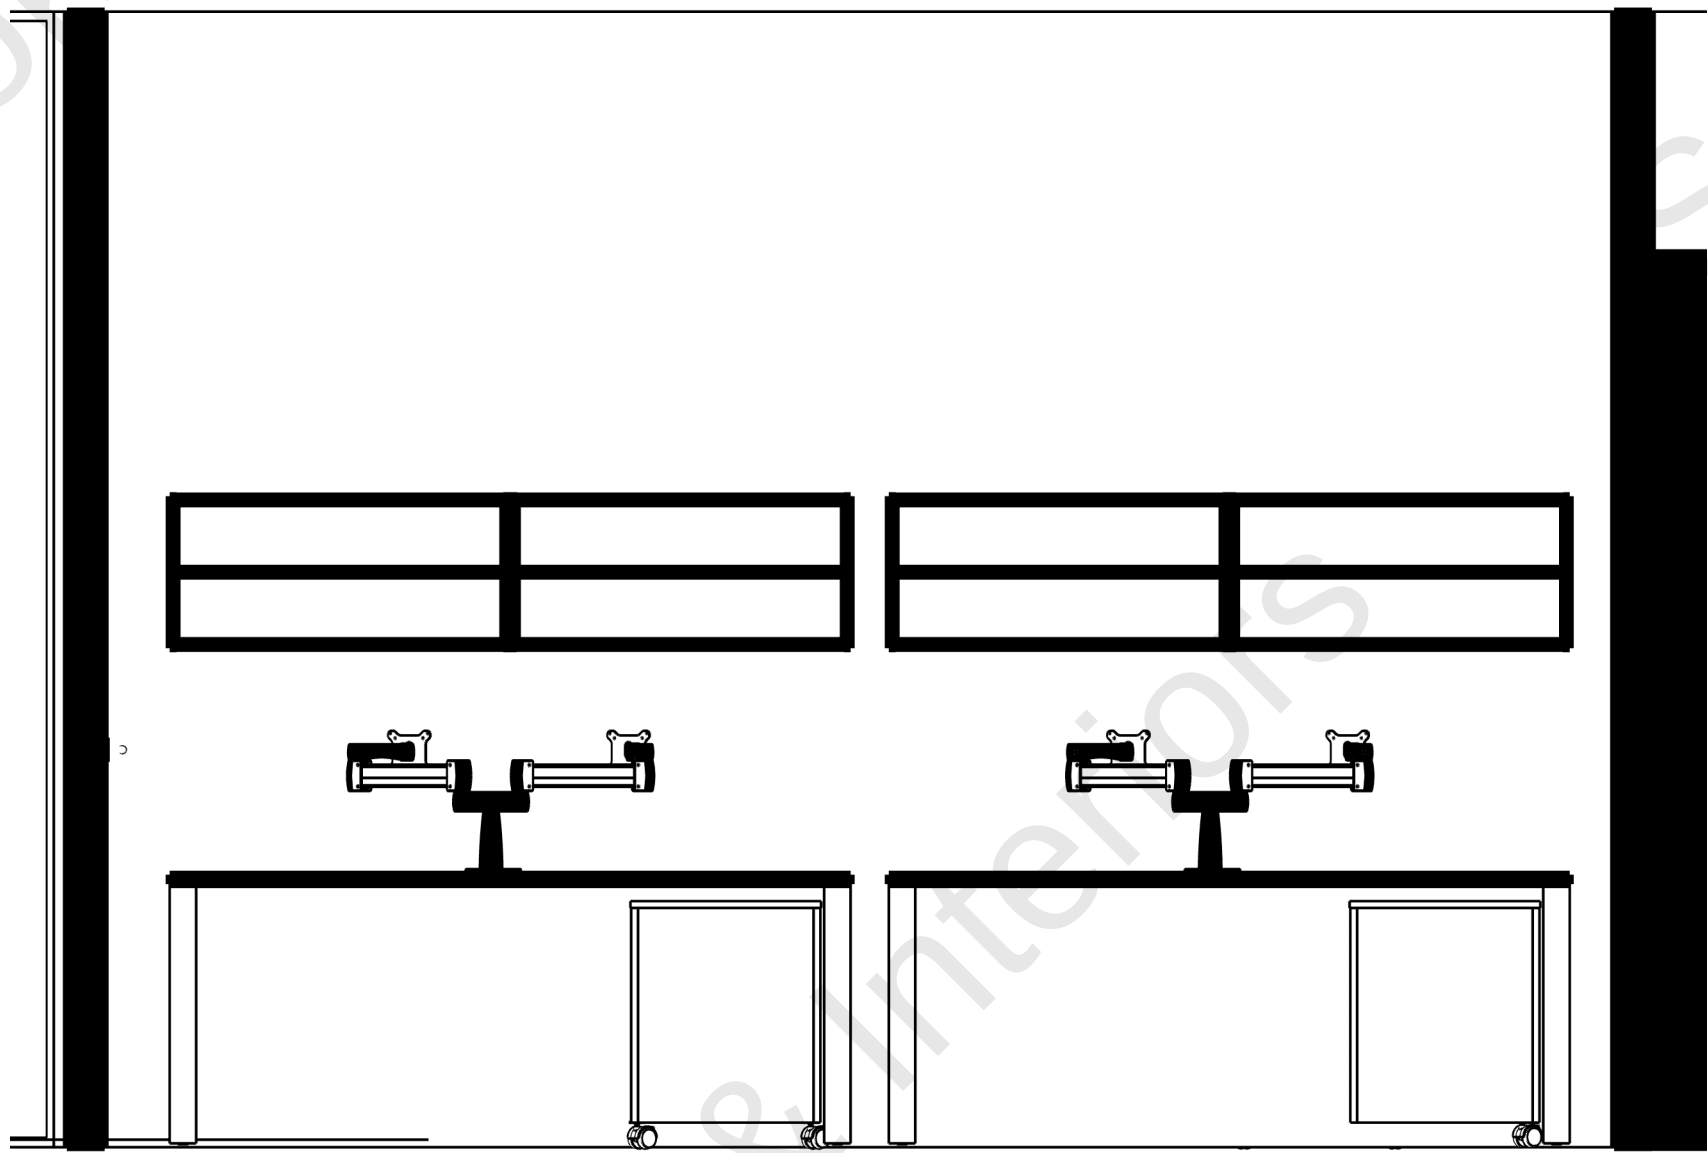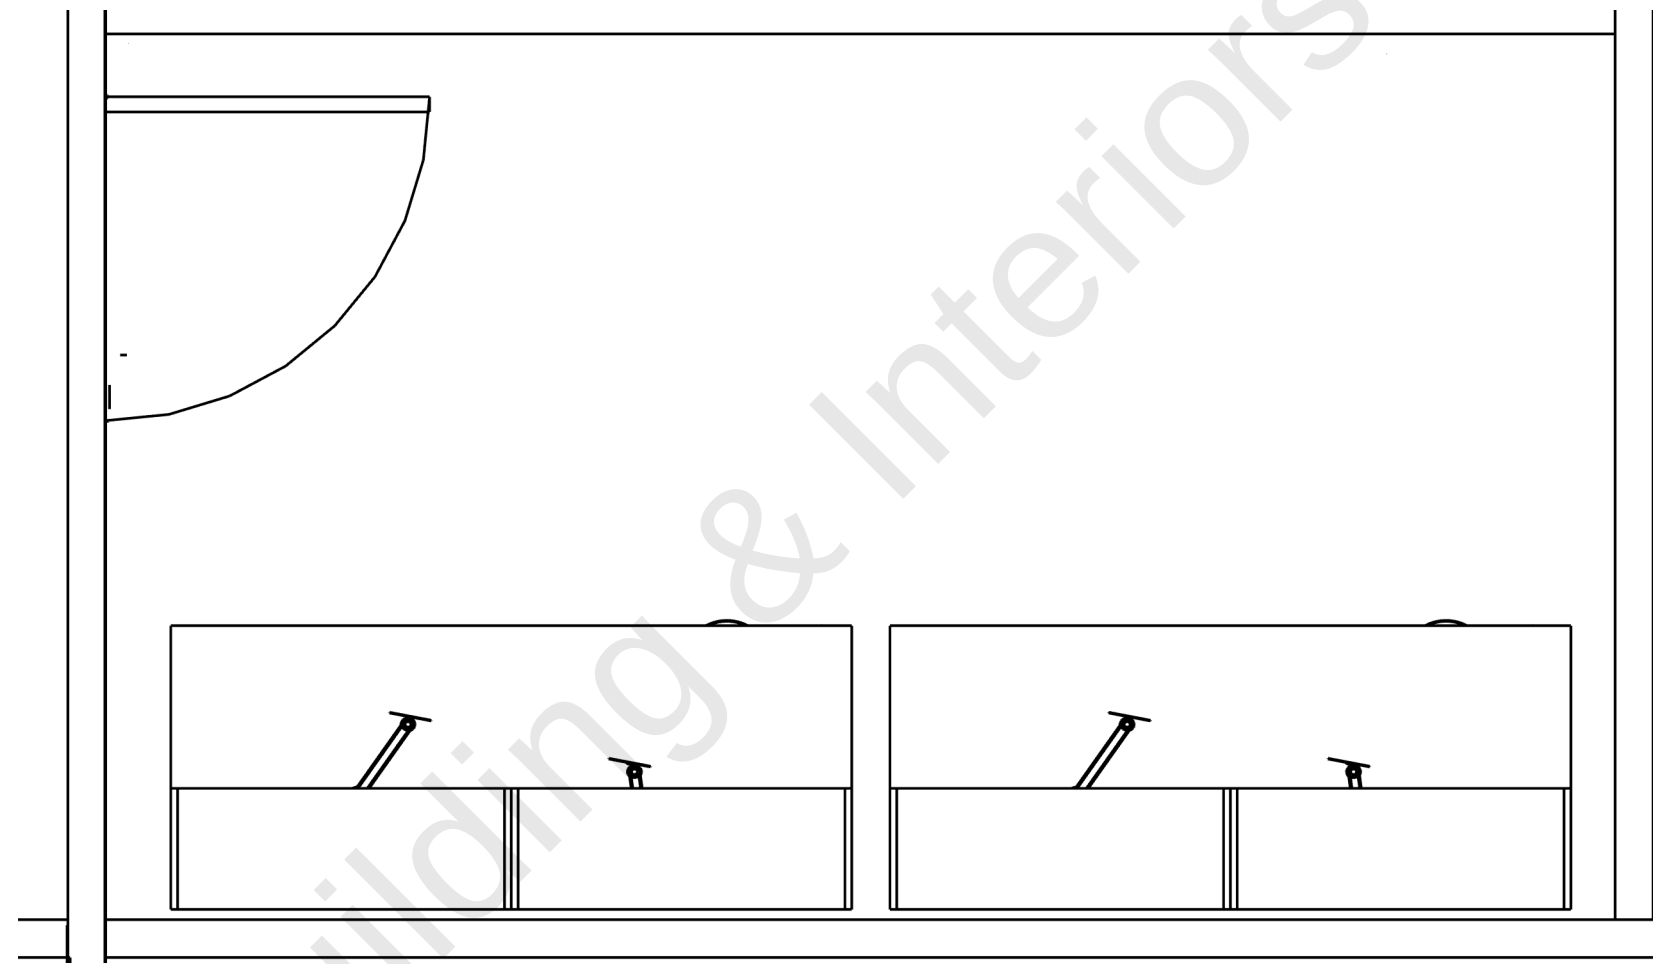


A Accountants
001 scale: <Scale>

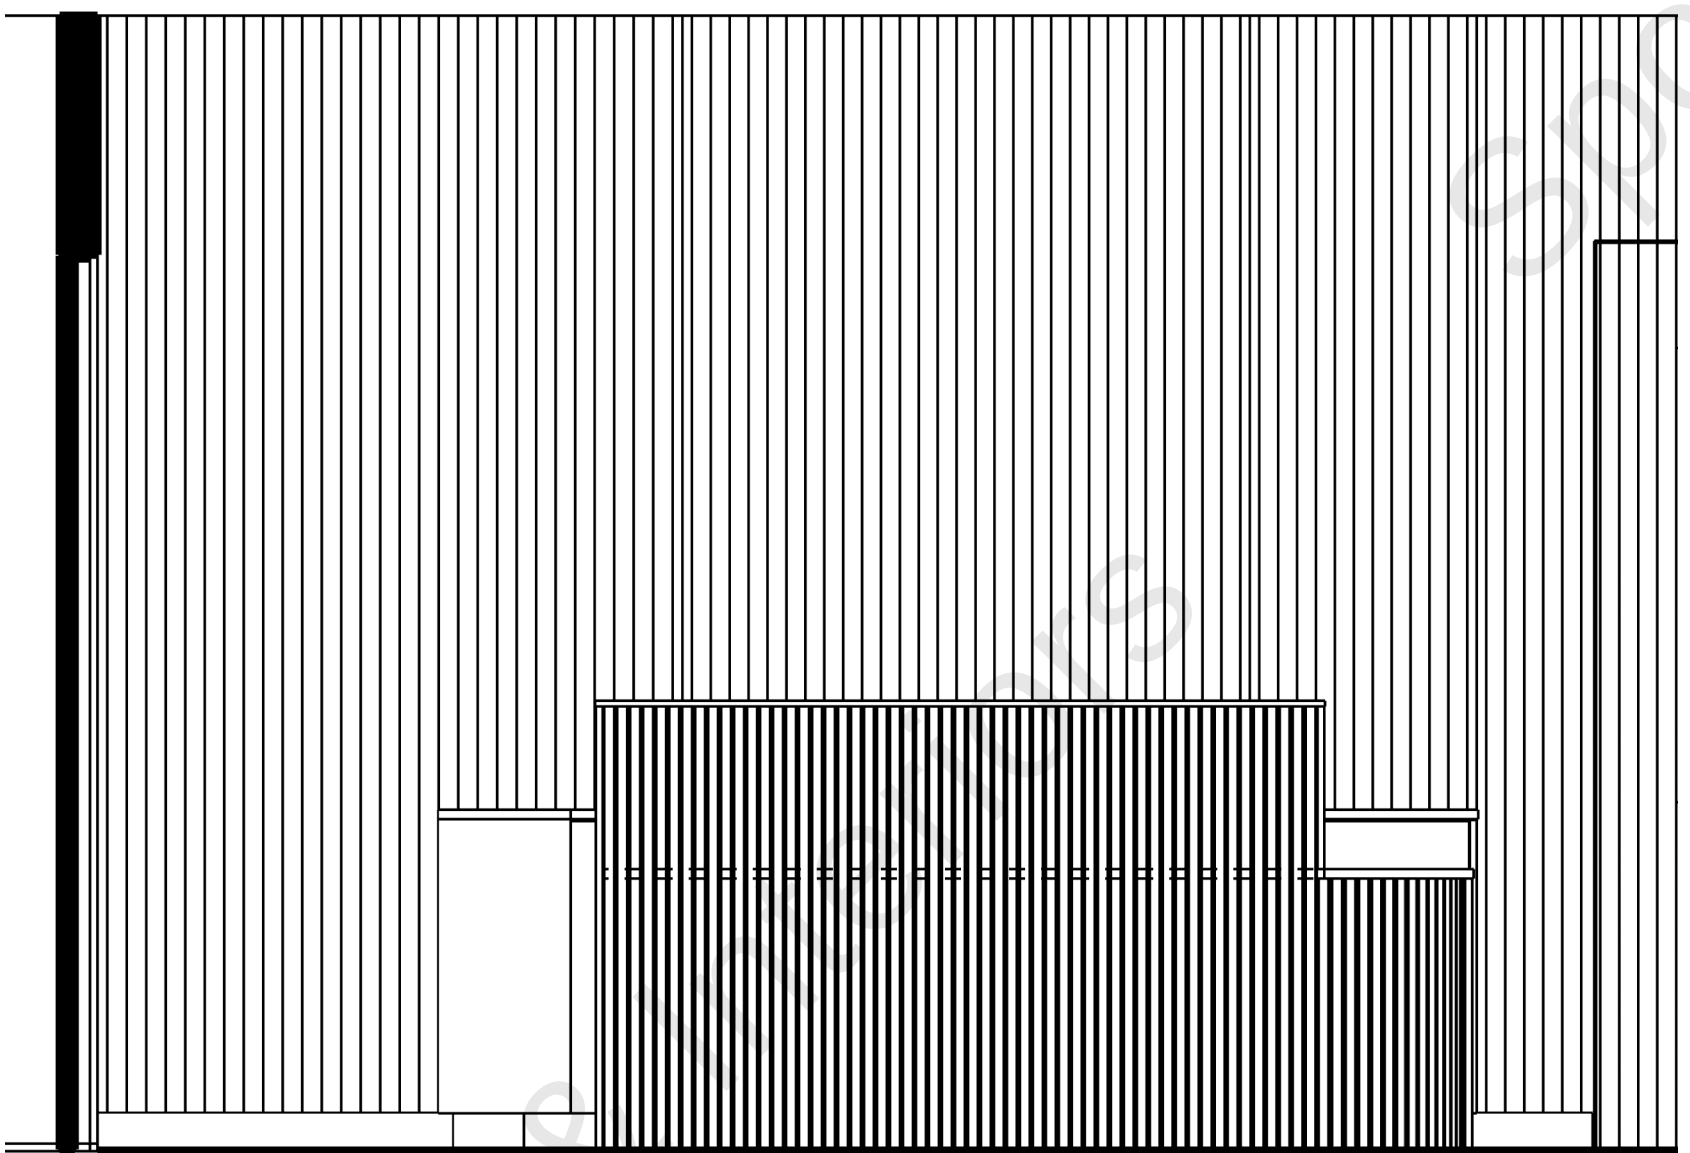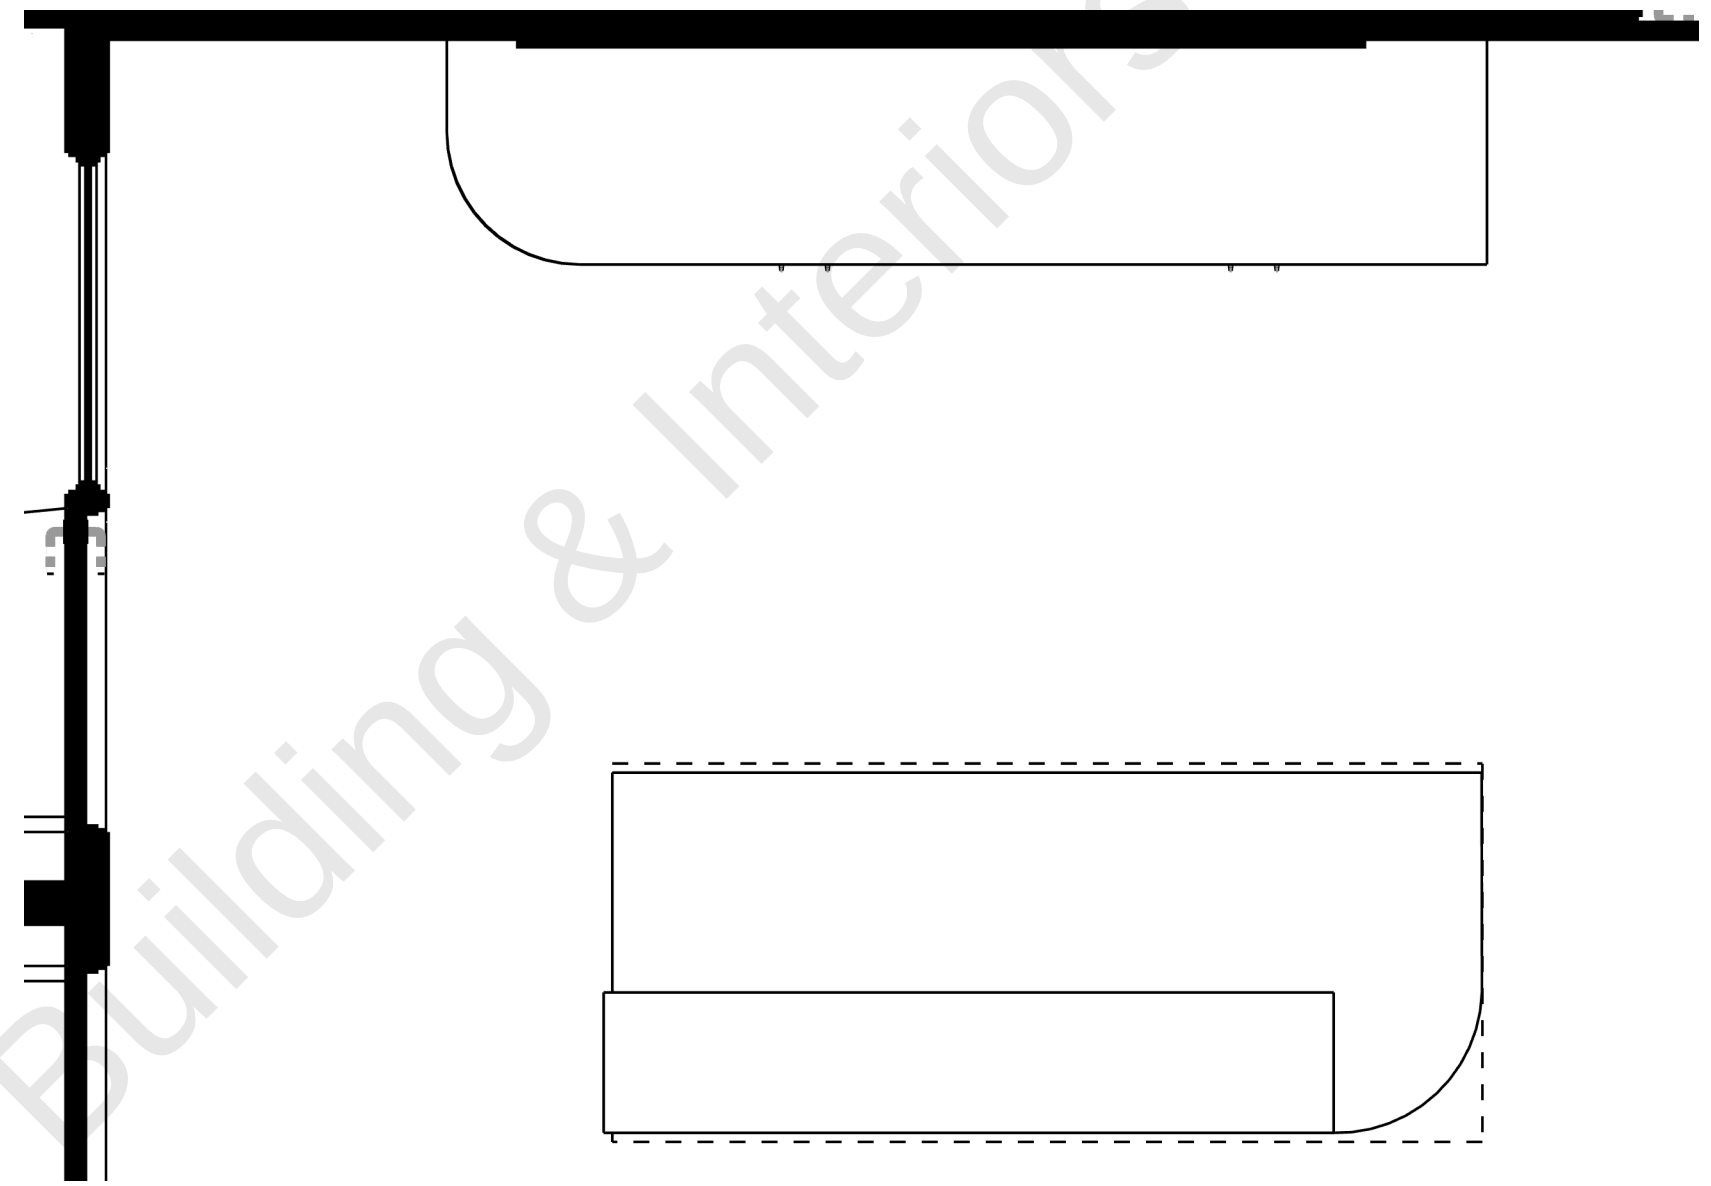

B Reception
001 scale: <Scale>

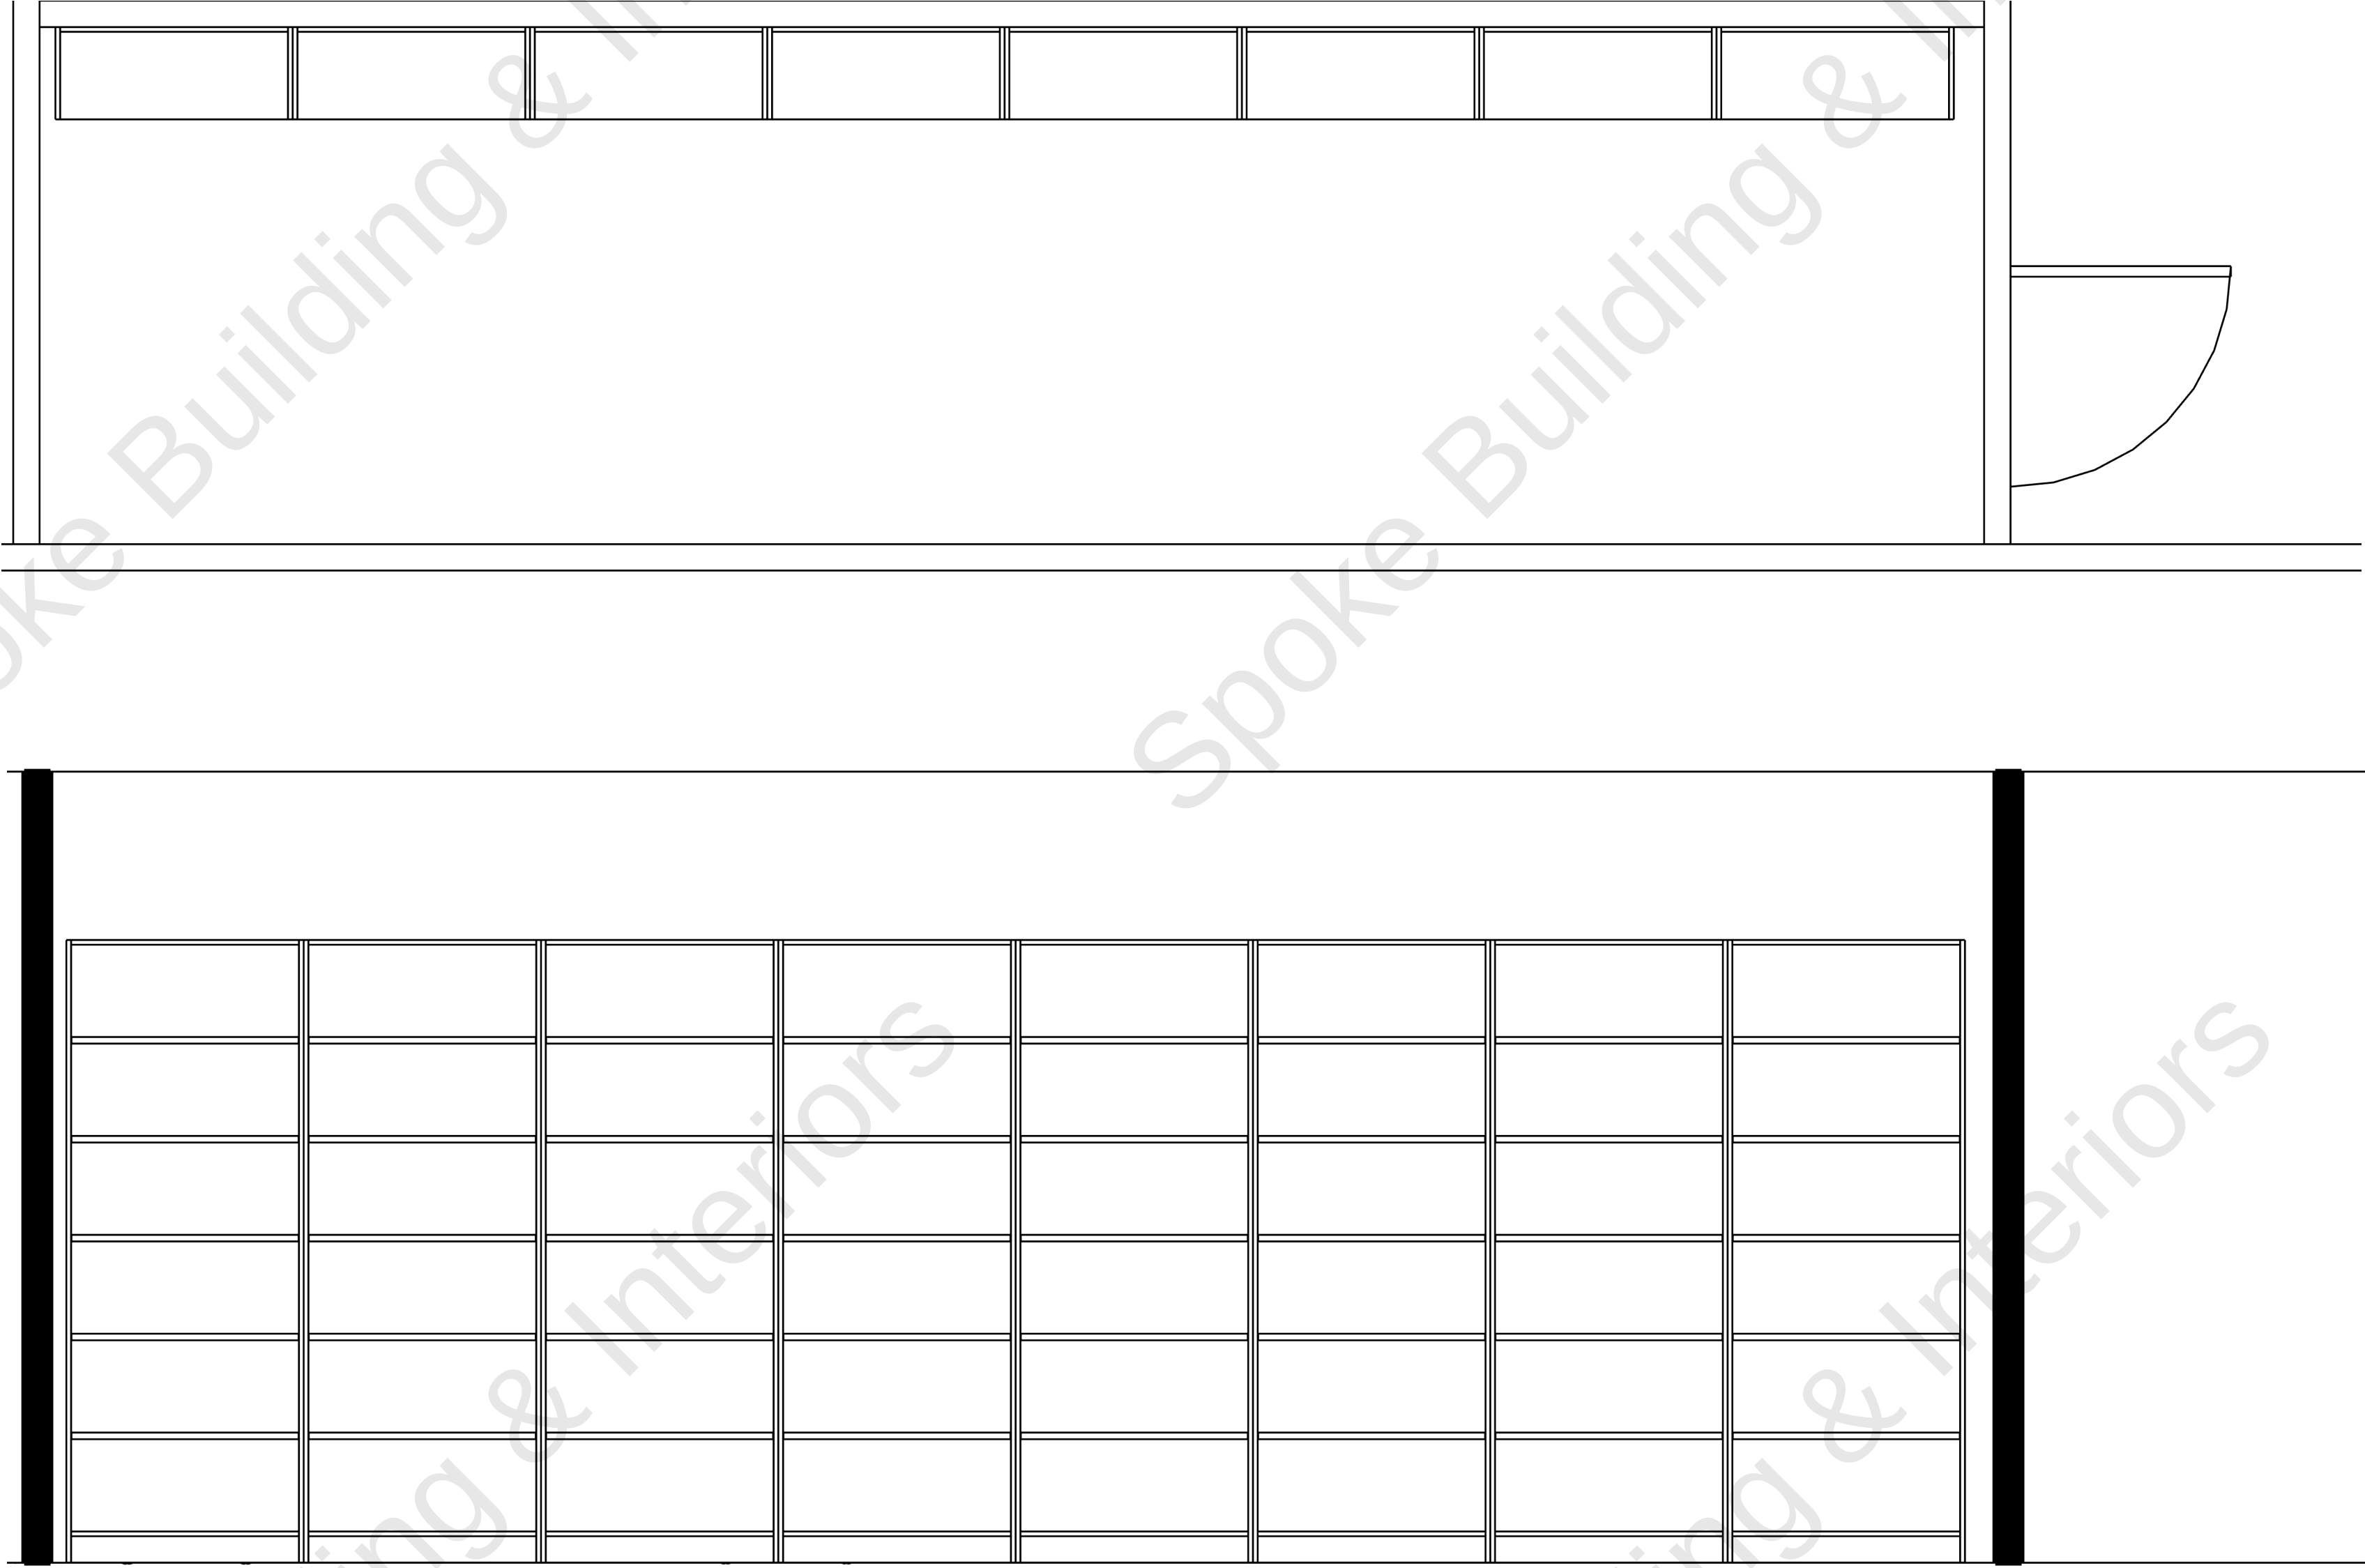

A File Storage Front
001 scale: <Scale>

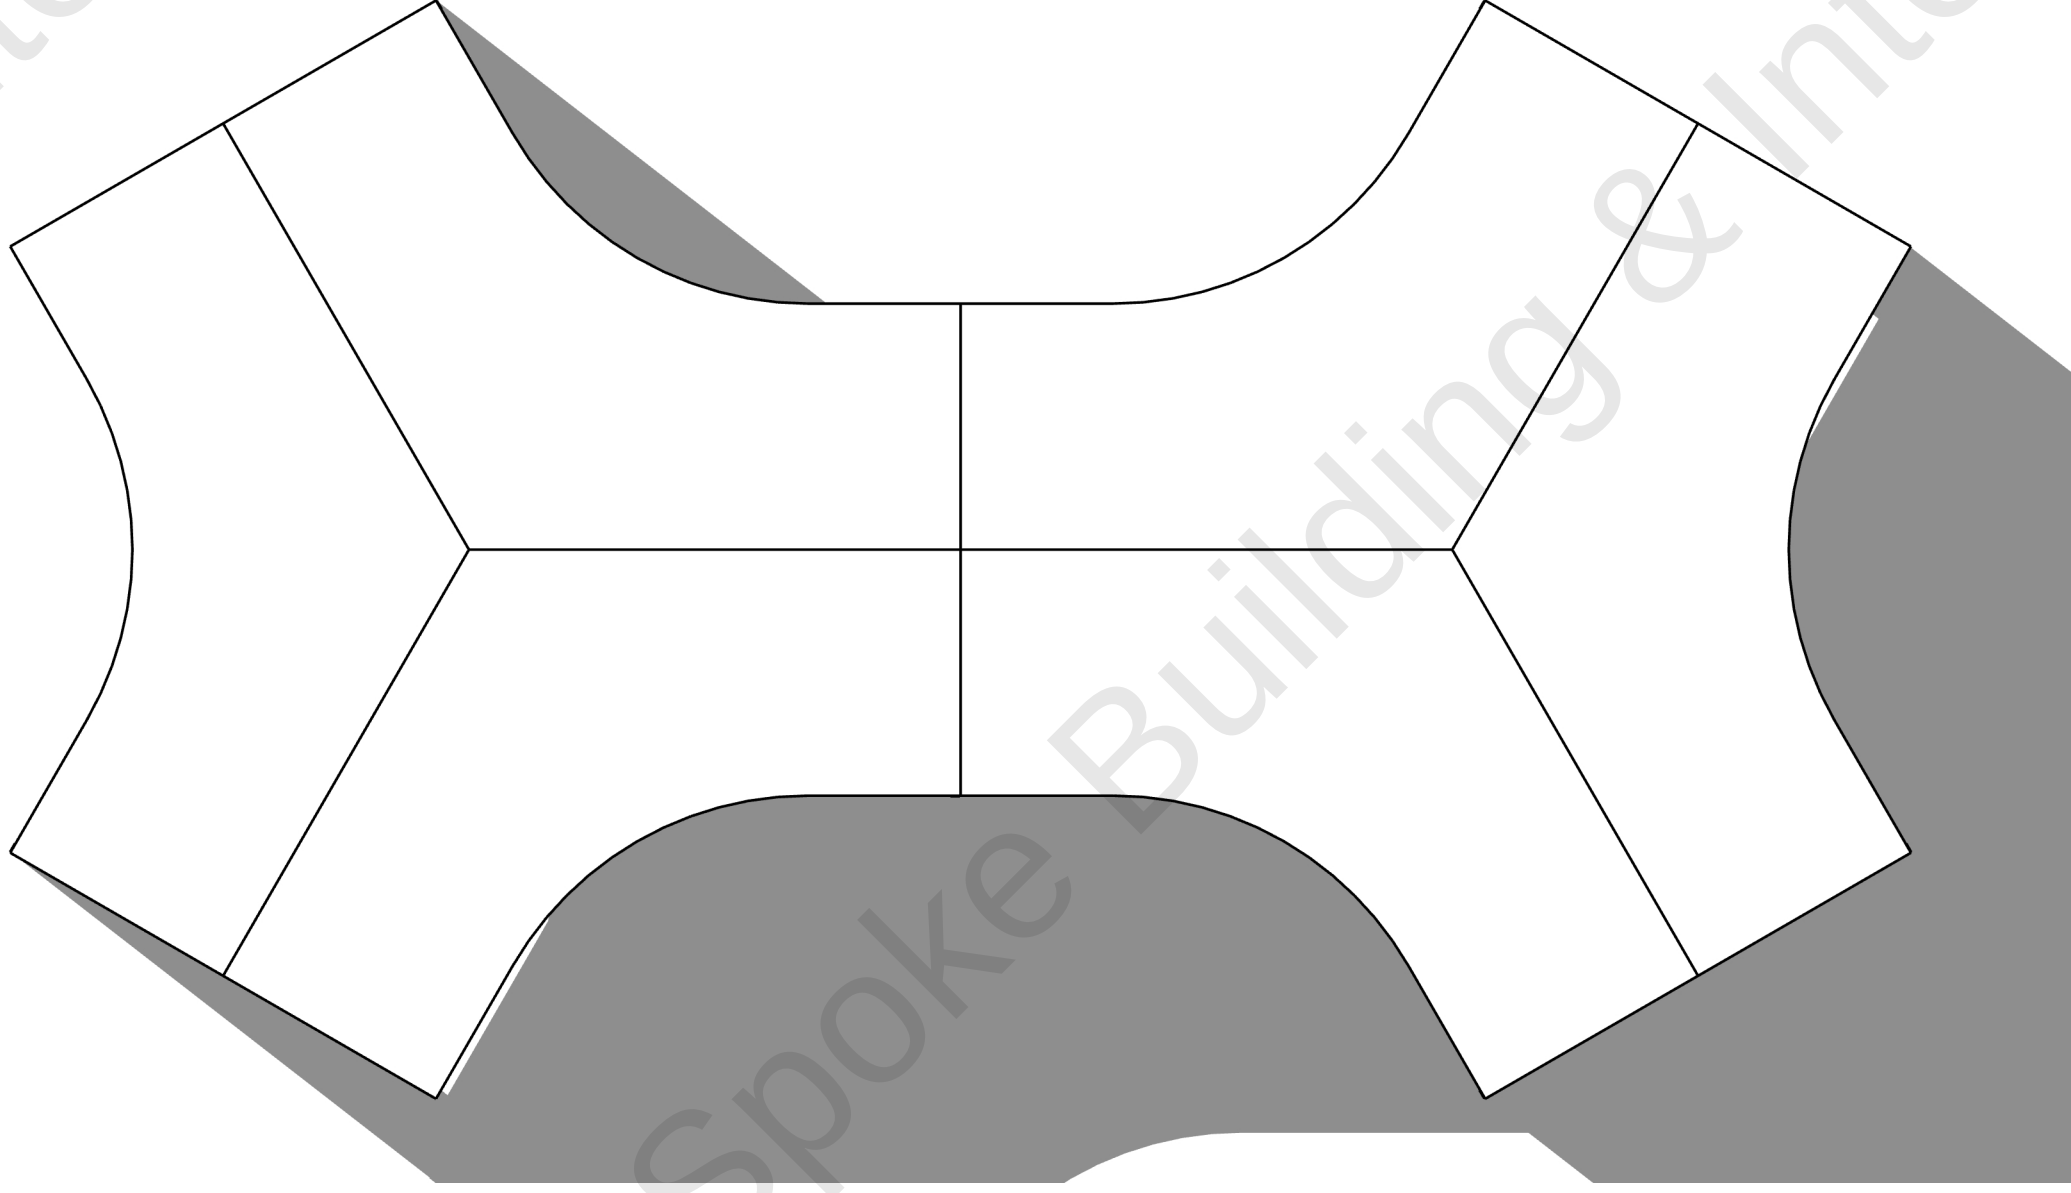


A :120Degree W/Station
001 scale: <Scale>



A :: Floor Plan 3D
001 scale: <Scale>




Junior office

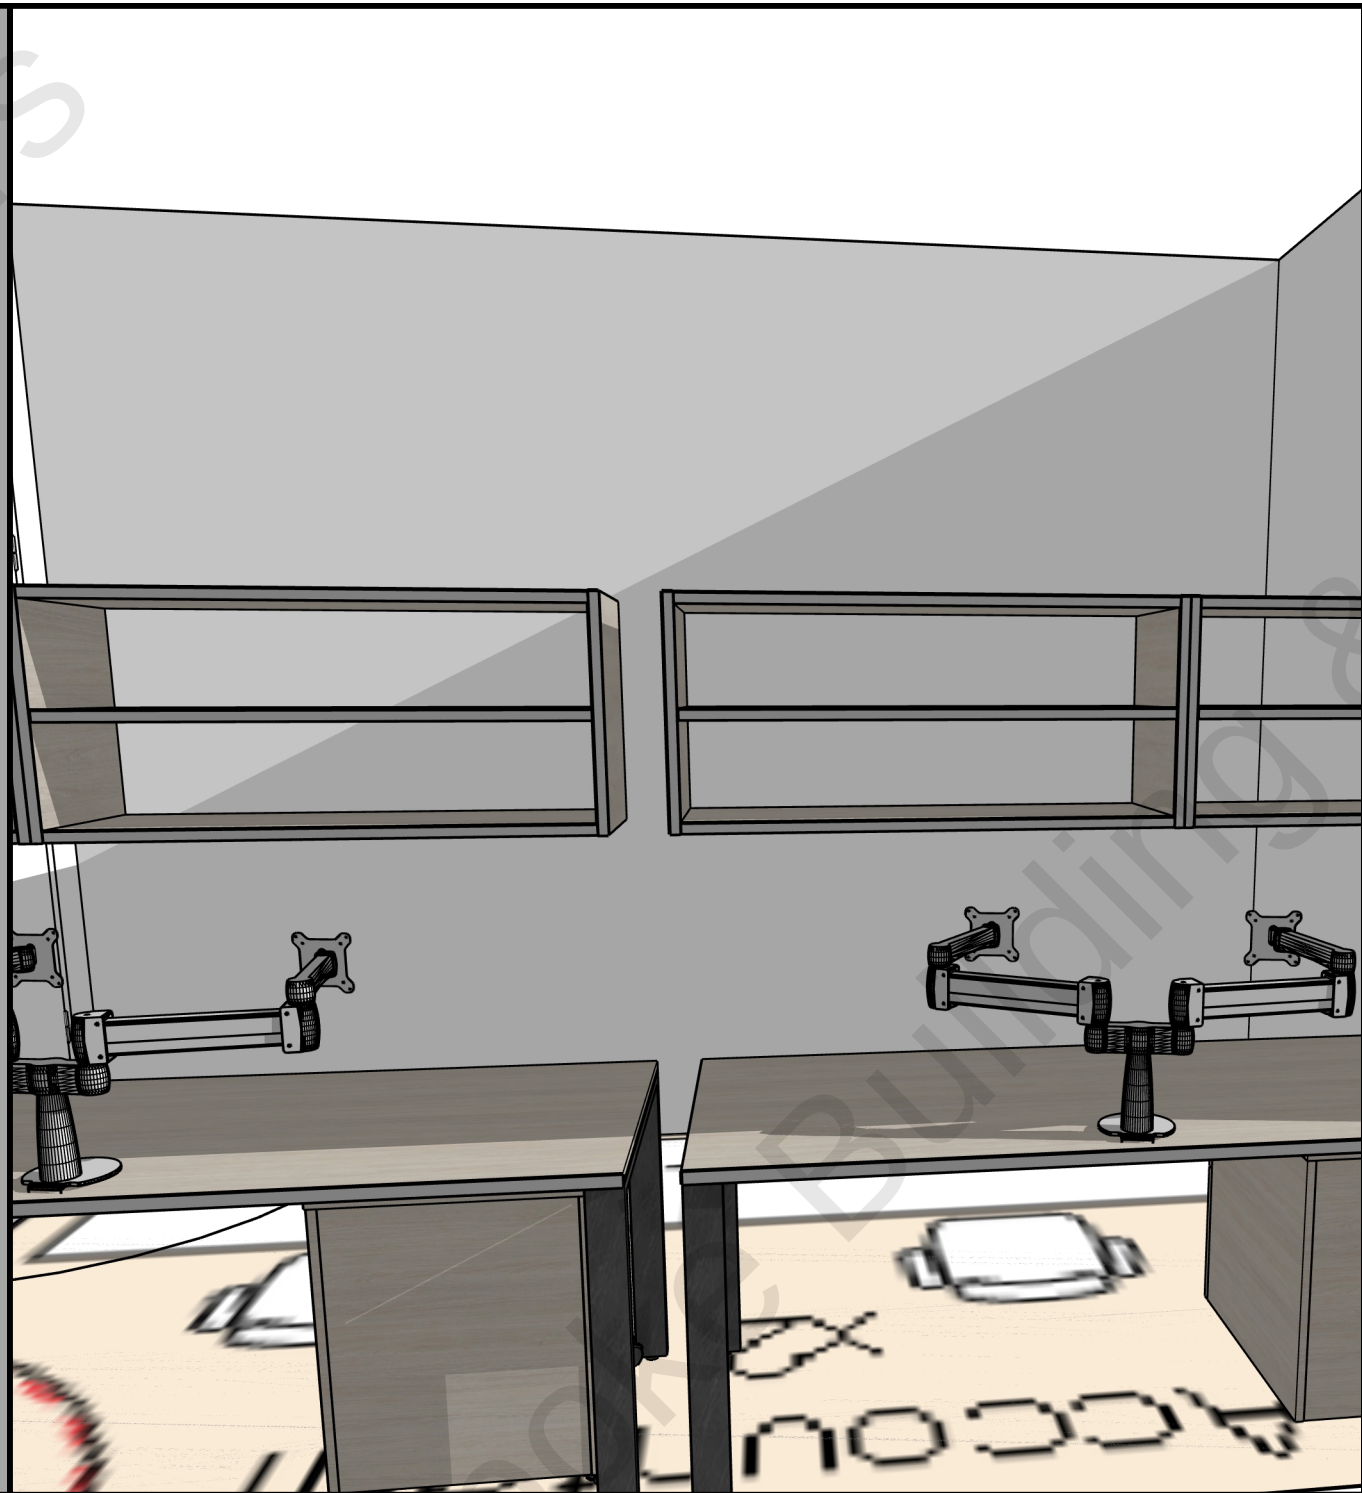


Accountants office




Managers Office

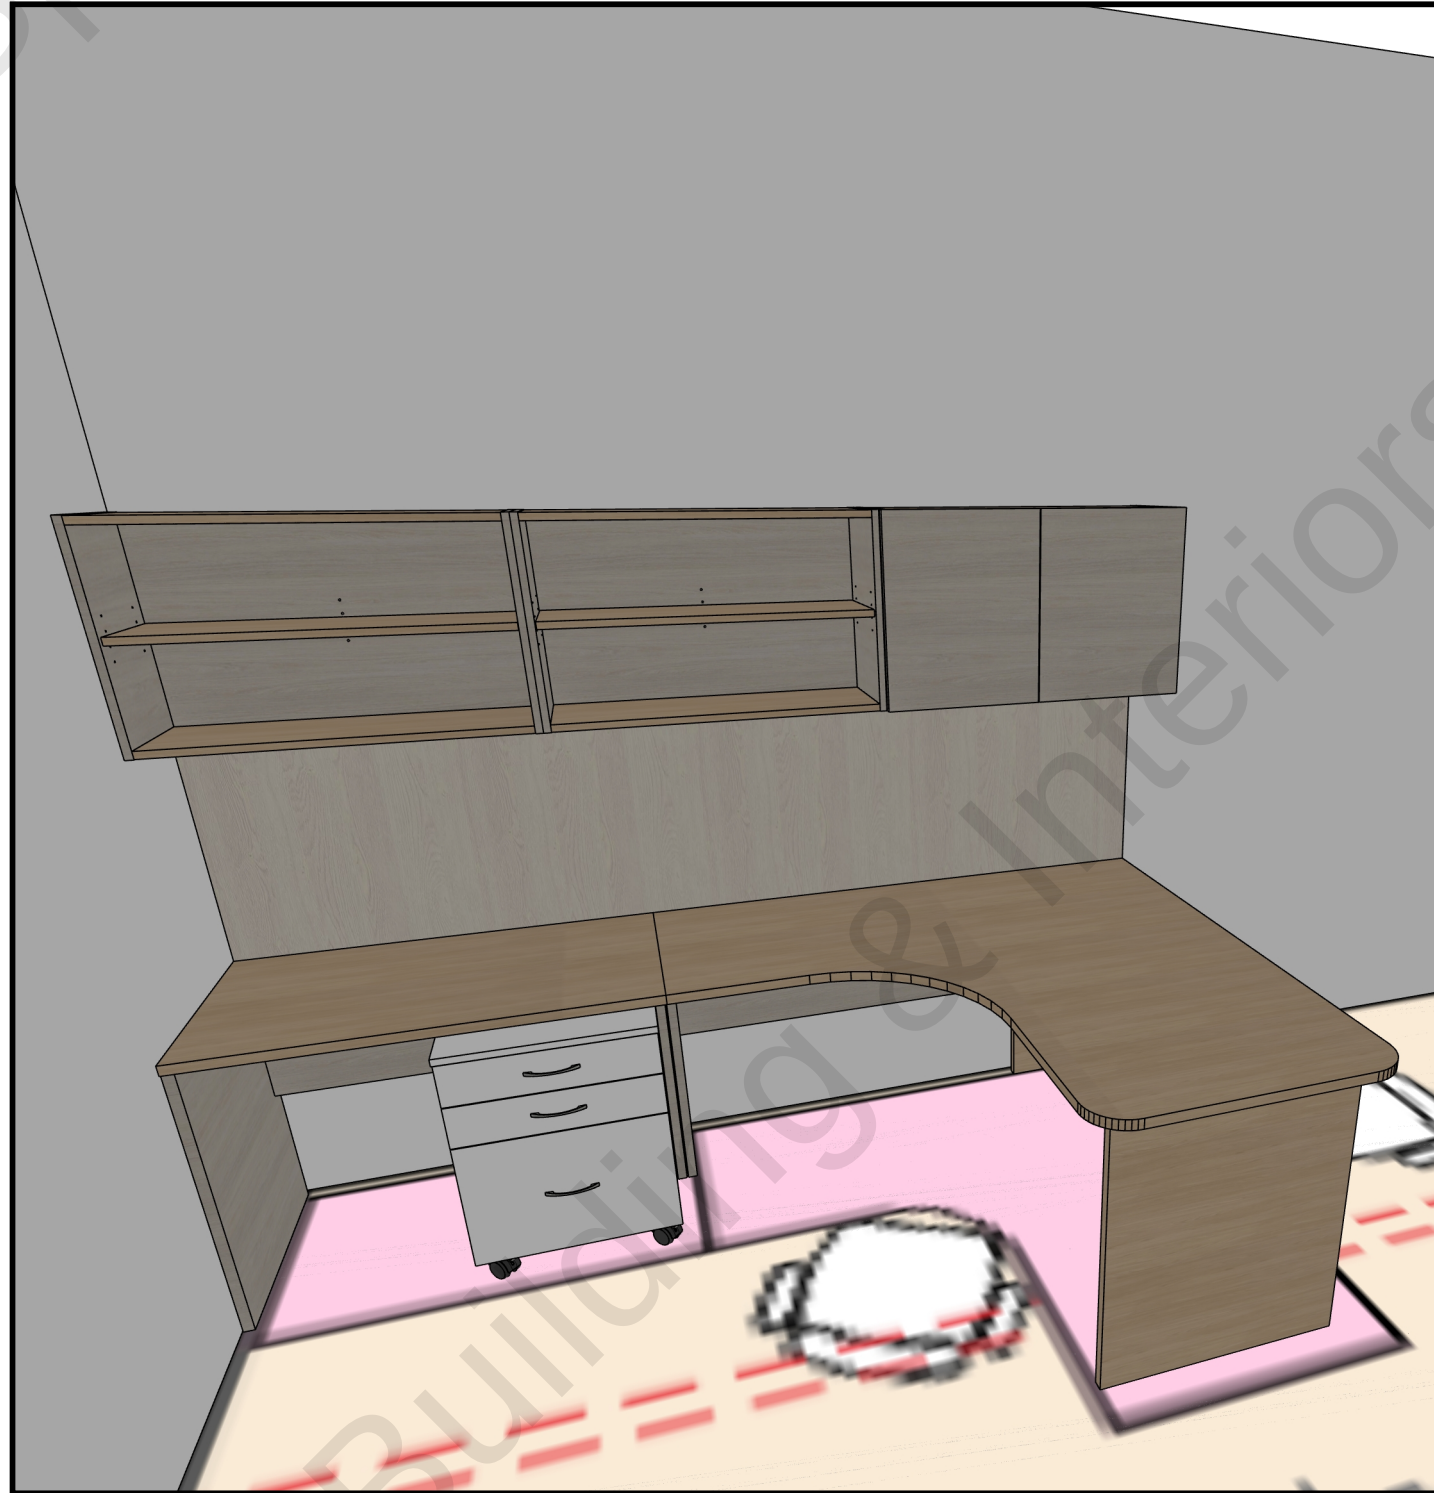

Partners office

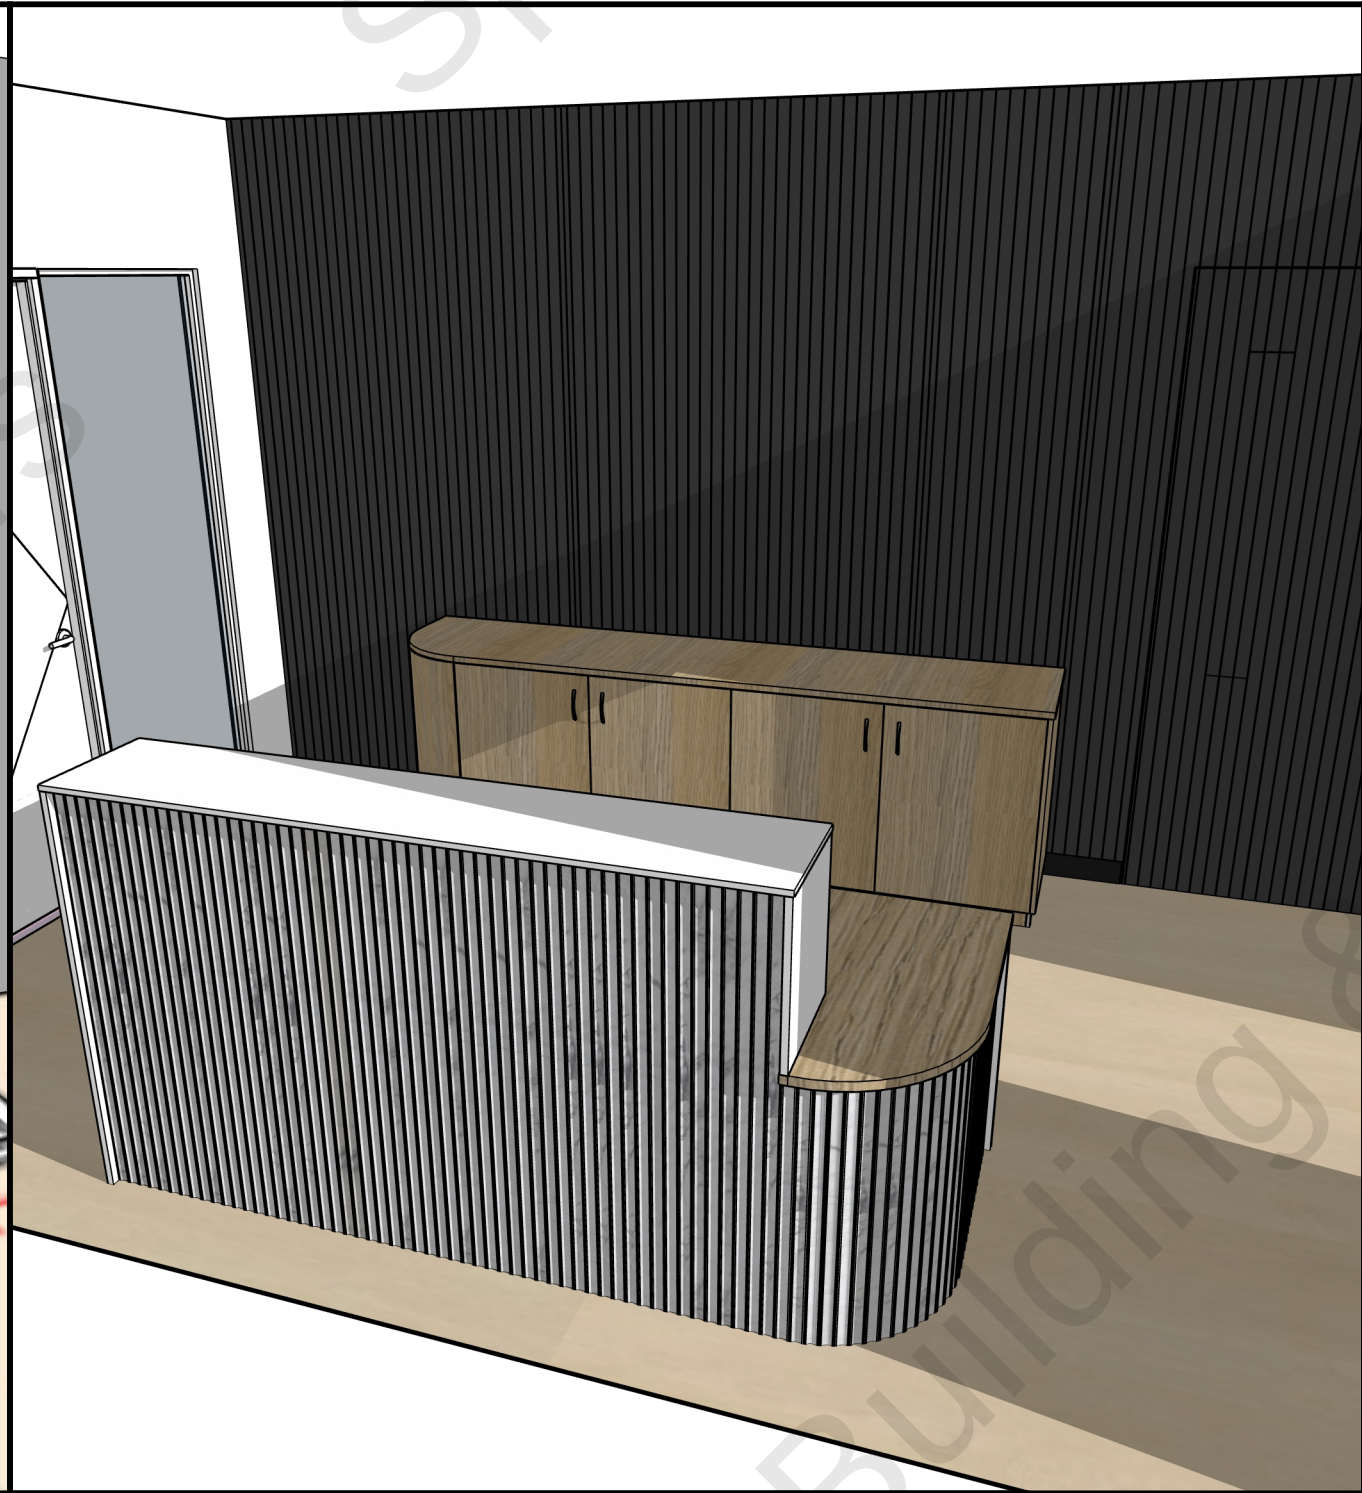

Reception- Concept

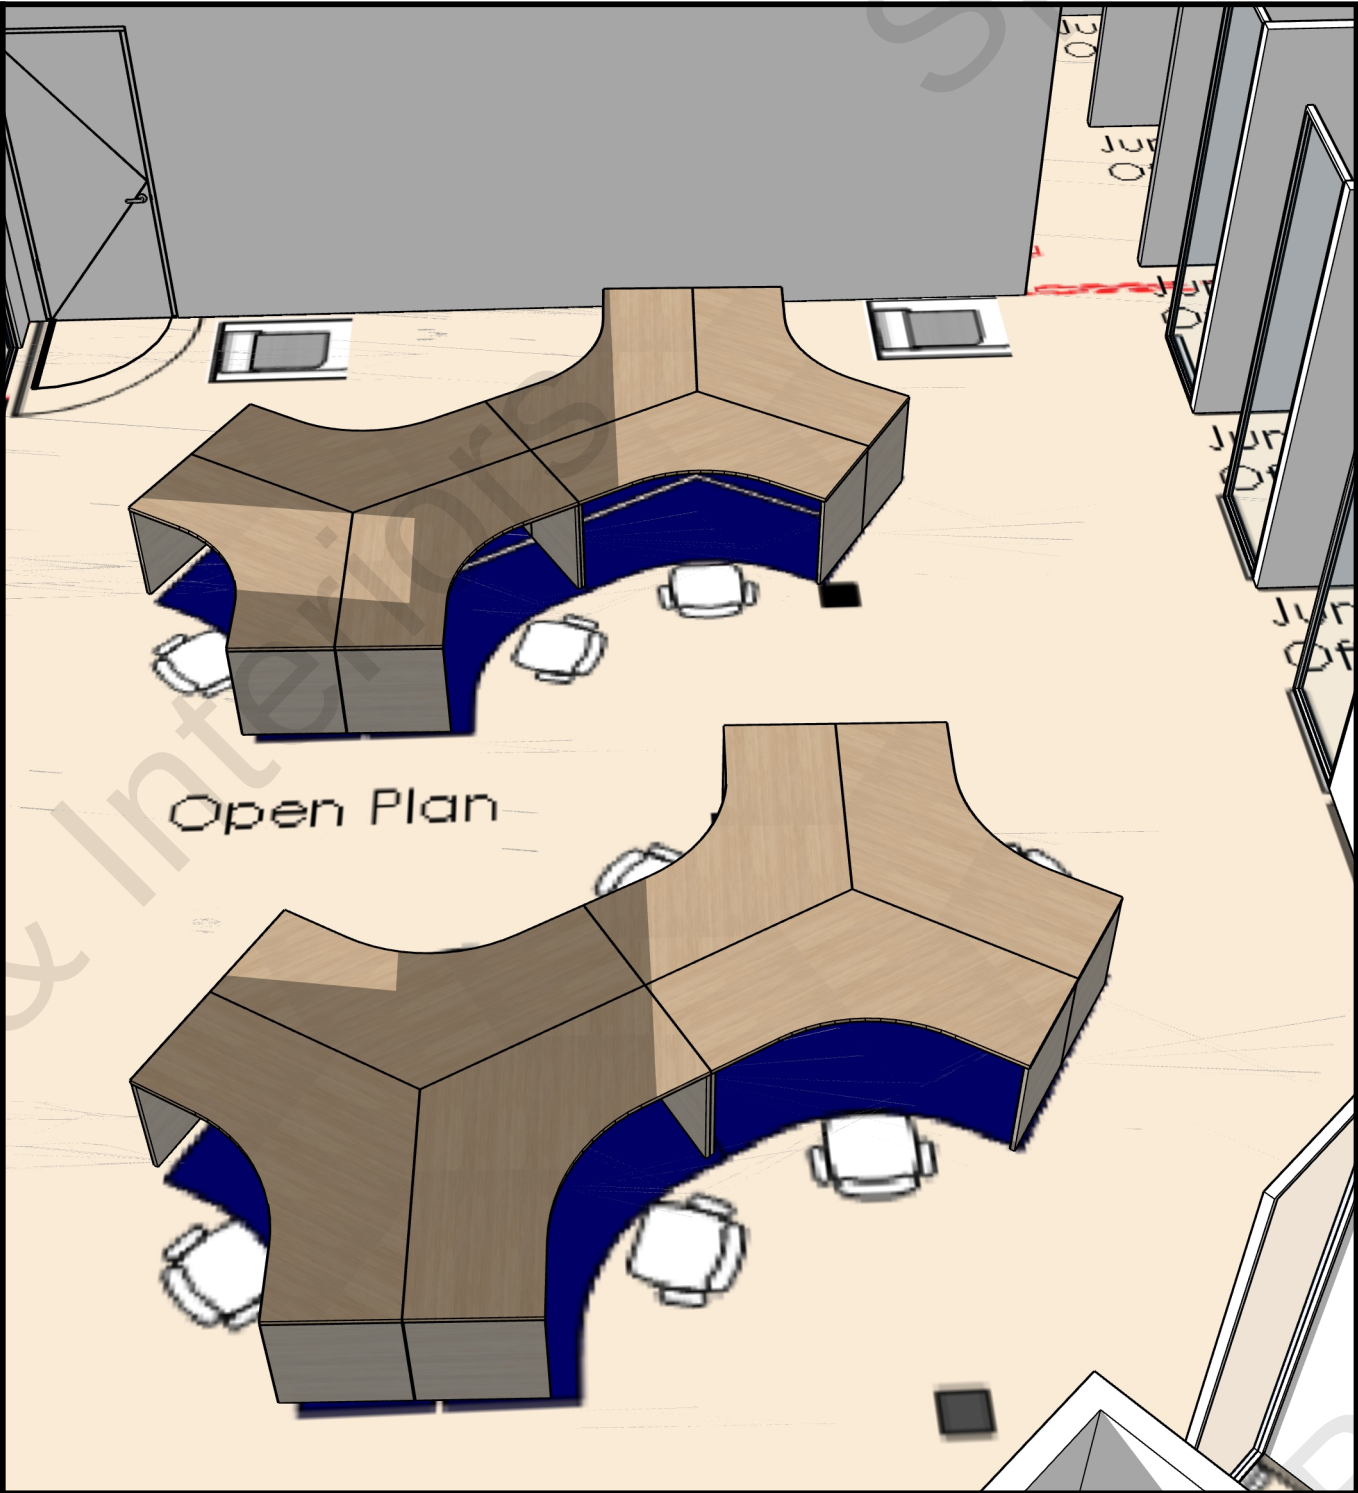

Open Plan Workstations



1800x75 straight workstation



Reception Visitor Chair



Dual monitor mount



Open Plan Workstations



Office operator chair



Visitor Chair



1800x1800x750 office workstation



Carpet tile theme ie with multiple colours Mist Range

Reception Hobtop
Maybe white

Joinery

Stacawood reception front

Reception Kick

Maple Oak, Lexington- Forest Range



Maple Oak

Product Information
*Jank Size 228.6mm x 1524mm
15 Year Commercial Wear Warranty
Lifetime Residential Warranty

Warranty Information
Vinyl Product Warranty (PDF)
Technical Information
Specification Sheet (PDF)

Seasoned Oak

Product Information
*Jank Size 228.6mm x 1524mm
15 Year Commercial Wear Warranty
Lifetime Residential Warranty

Warranty Information
Vinyl Product Warranty (PDF)
Technical Information
Specification Sheet (PDF)
Fire Test Report (PDF)